



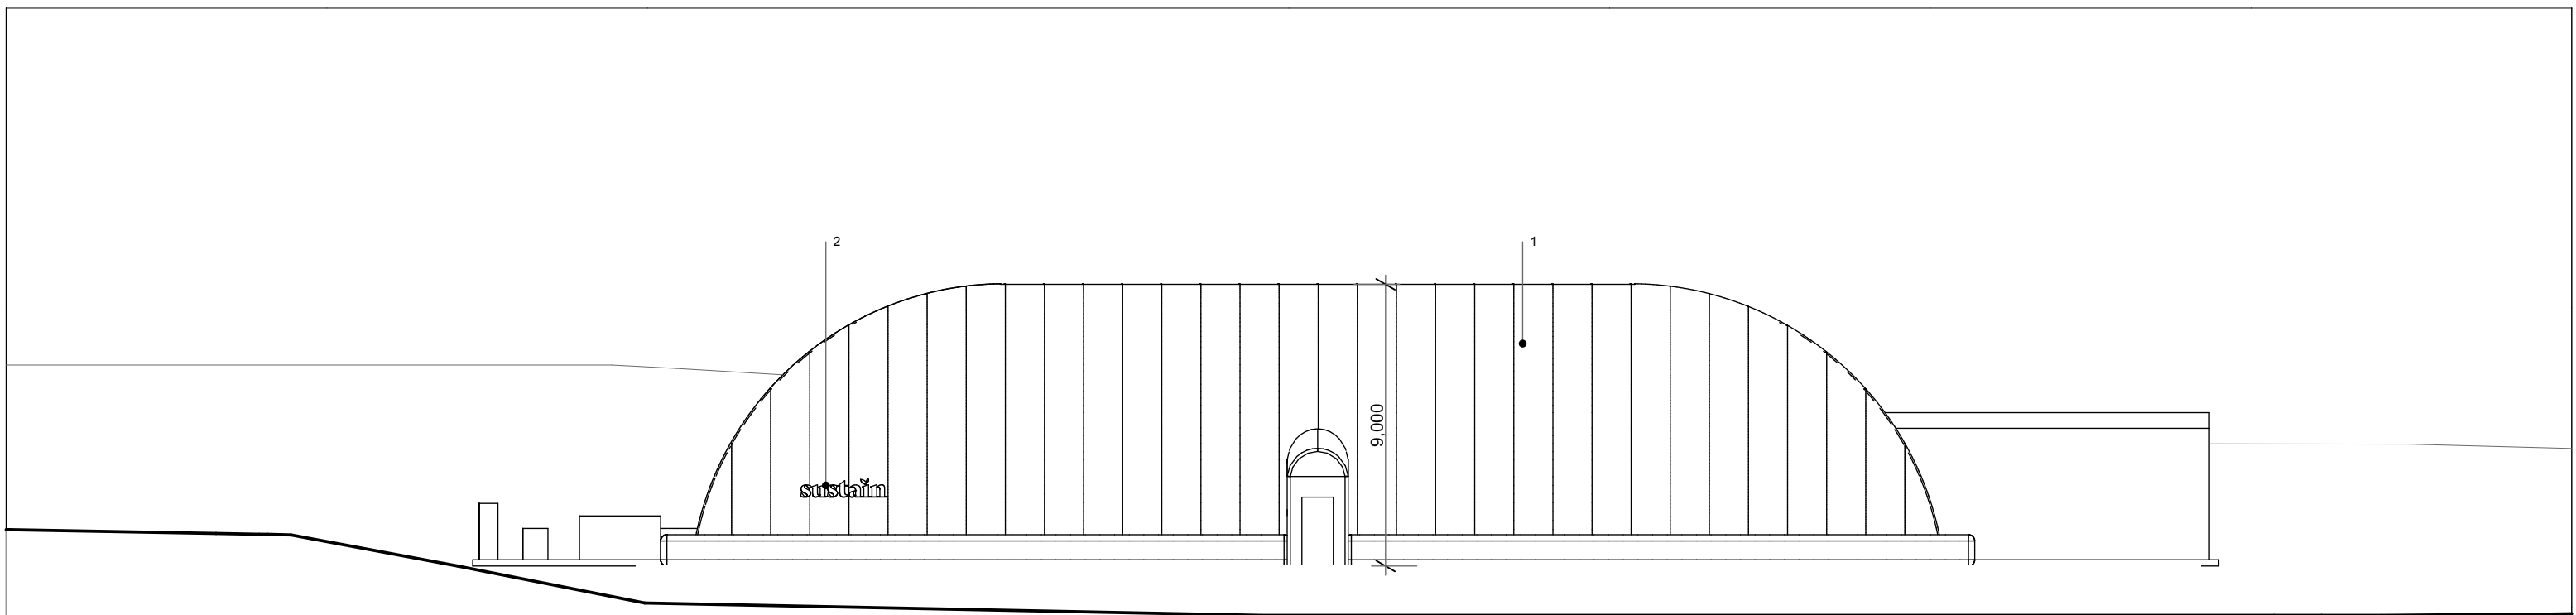

406.P.310.1 North Elevation as Proposed

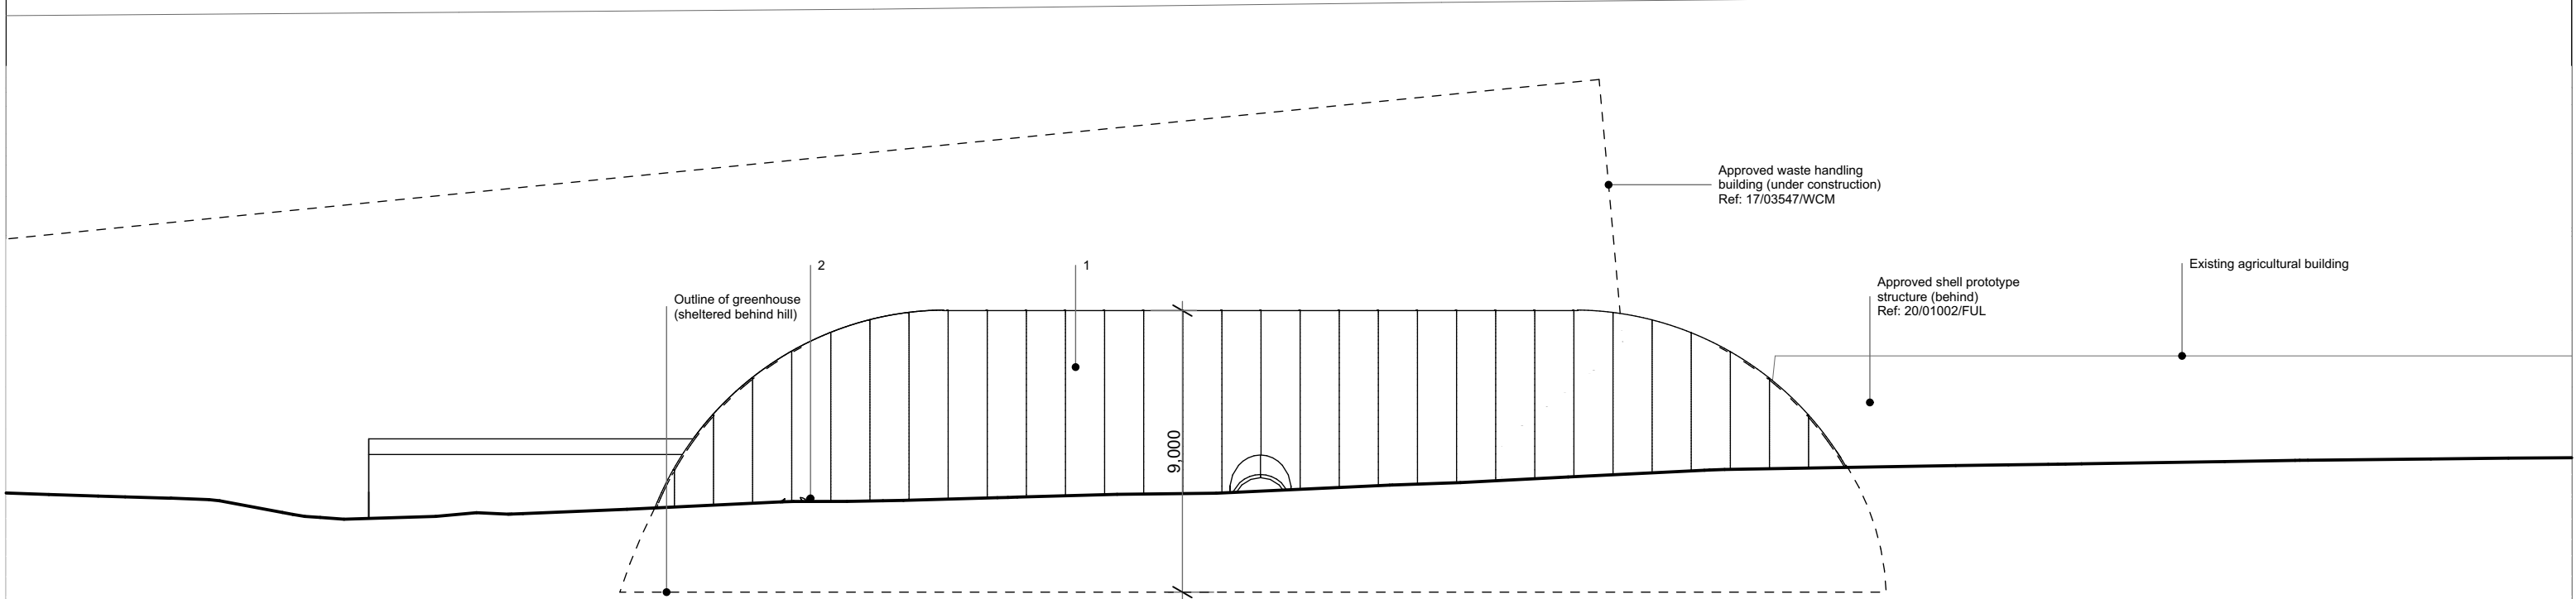

406.P.310.2 South Elevation as Proposed


Notes:

Responsibility is not accepted for errors made by others scaling from this drawing.

All construction information should be taken from figured dimensions only. Dimensions are in millimeters unless otherwise stated.

All dimensions and conditions to be checked on site prior to preparing drawings or commencing any work.

Any variations or supplementary drawings are to be approved by The Architect.

 

1. Air supported PVDF shell (translucent)



2. Sustain Logo

P4	10/03/2026	Materials and signage update
P3	18/12/2020	Dimensions added
P2	14/12/2020	Updated greenhouse position
P1	07/12/2020	Updated road layout
Revision:	Date:	Description:
Status:		
Project:	Bath Brewery Toll Bridge Road Bath BA1 7DE T: 01225 858500 E: enquiries@dscope.co.uk www.dscope.co.uk	
Title:	NORTH AND SOUTH ELEVATIONS	
Reference:	406.P.310	Revision:
P4		First issued:
Scale @ A3: 1:200		Last issued by: jp/cm