

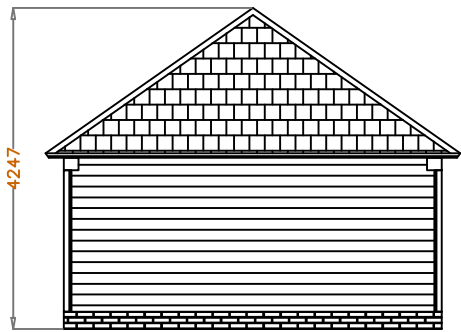


TRADE OAK


Client Kenneth John Cooper			
Site Garden Cottage The Street Brinkworth, nr Chippenham Wiltshire SN15 5DF			
Title 2 Bay Garage			
Scale 1:100@A3	Date 11/02/26	Drawn BA	Checked BA
Project No 36468	Drawing No 36468		Rev B

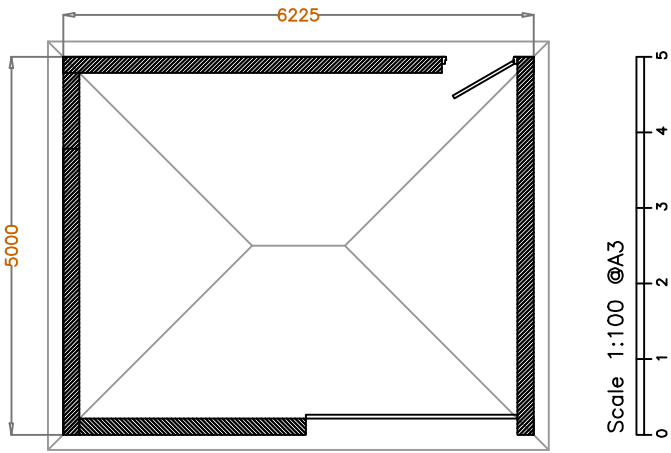


Left side

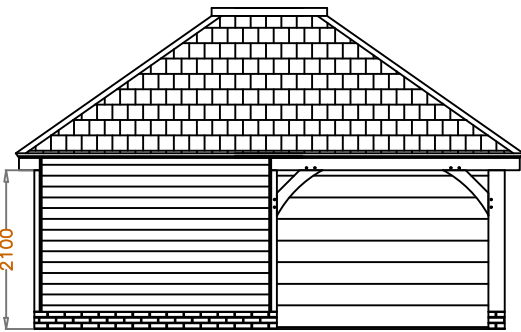

Front

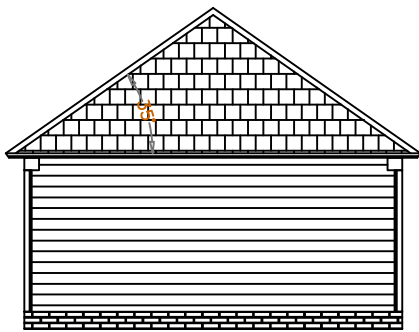

Right Side

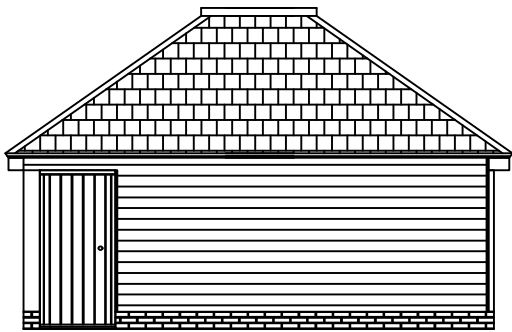

Back

