


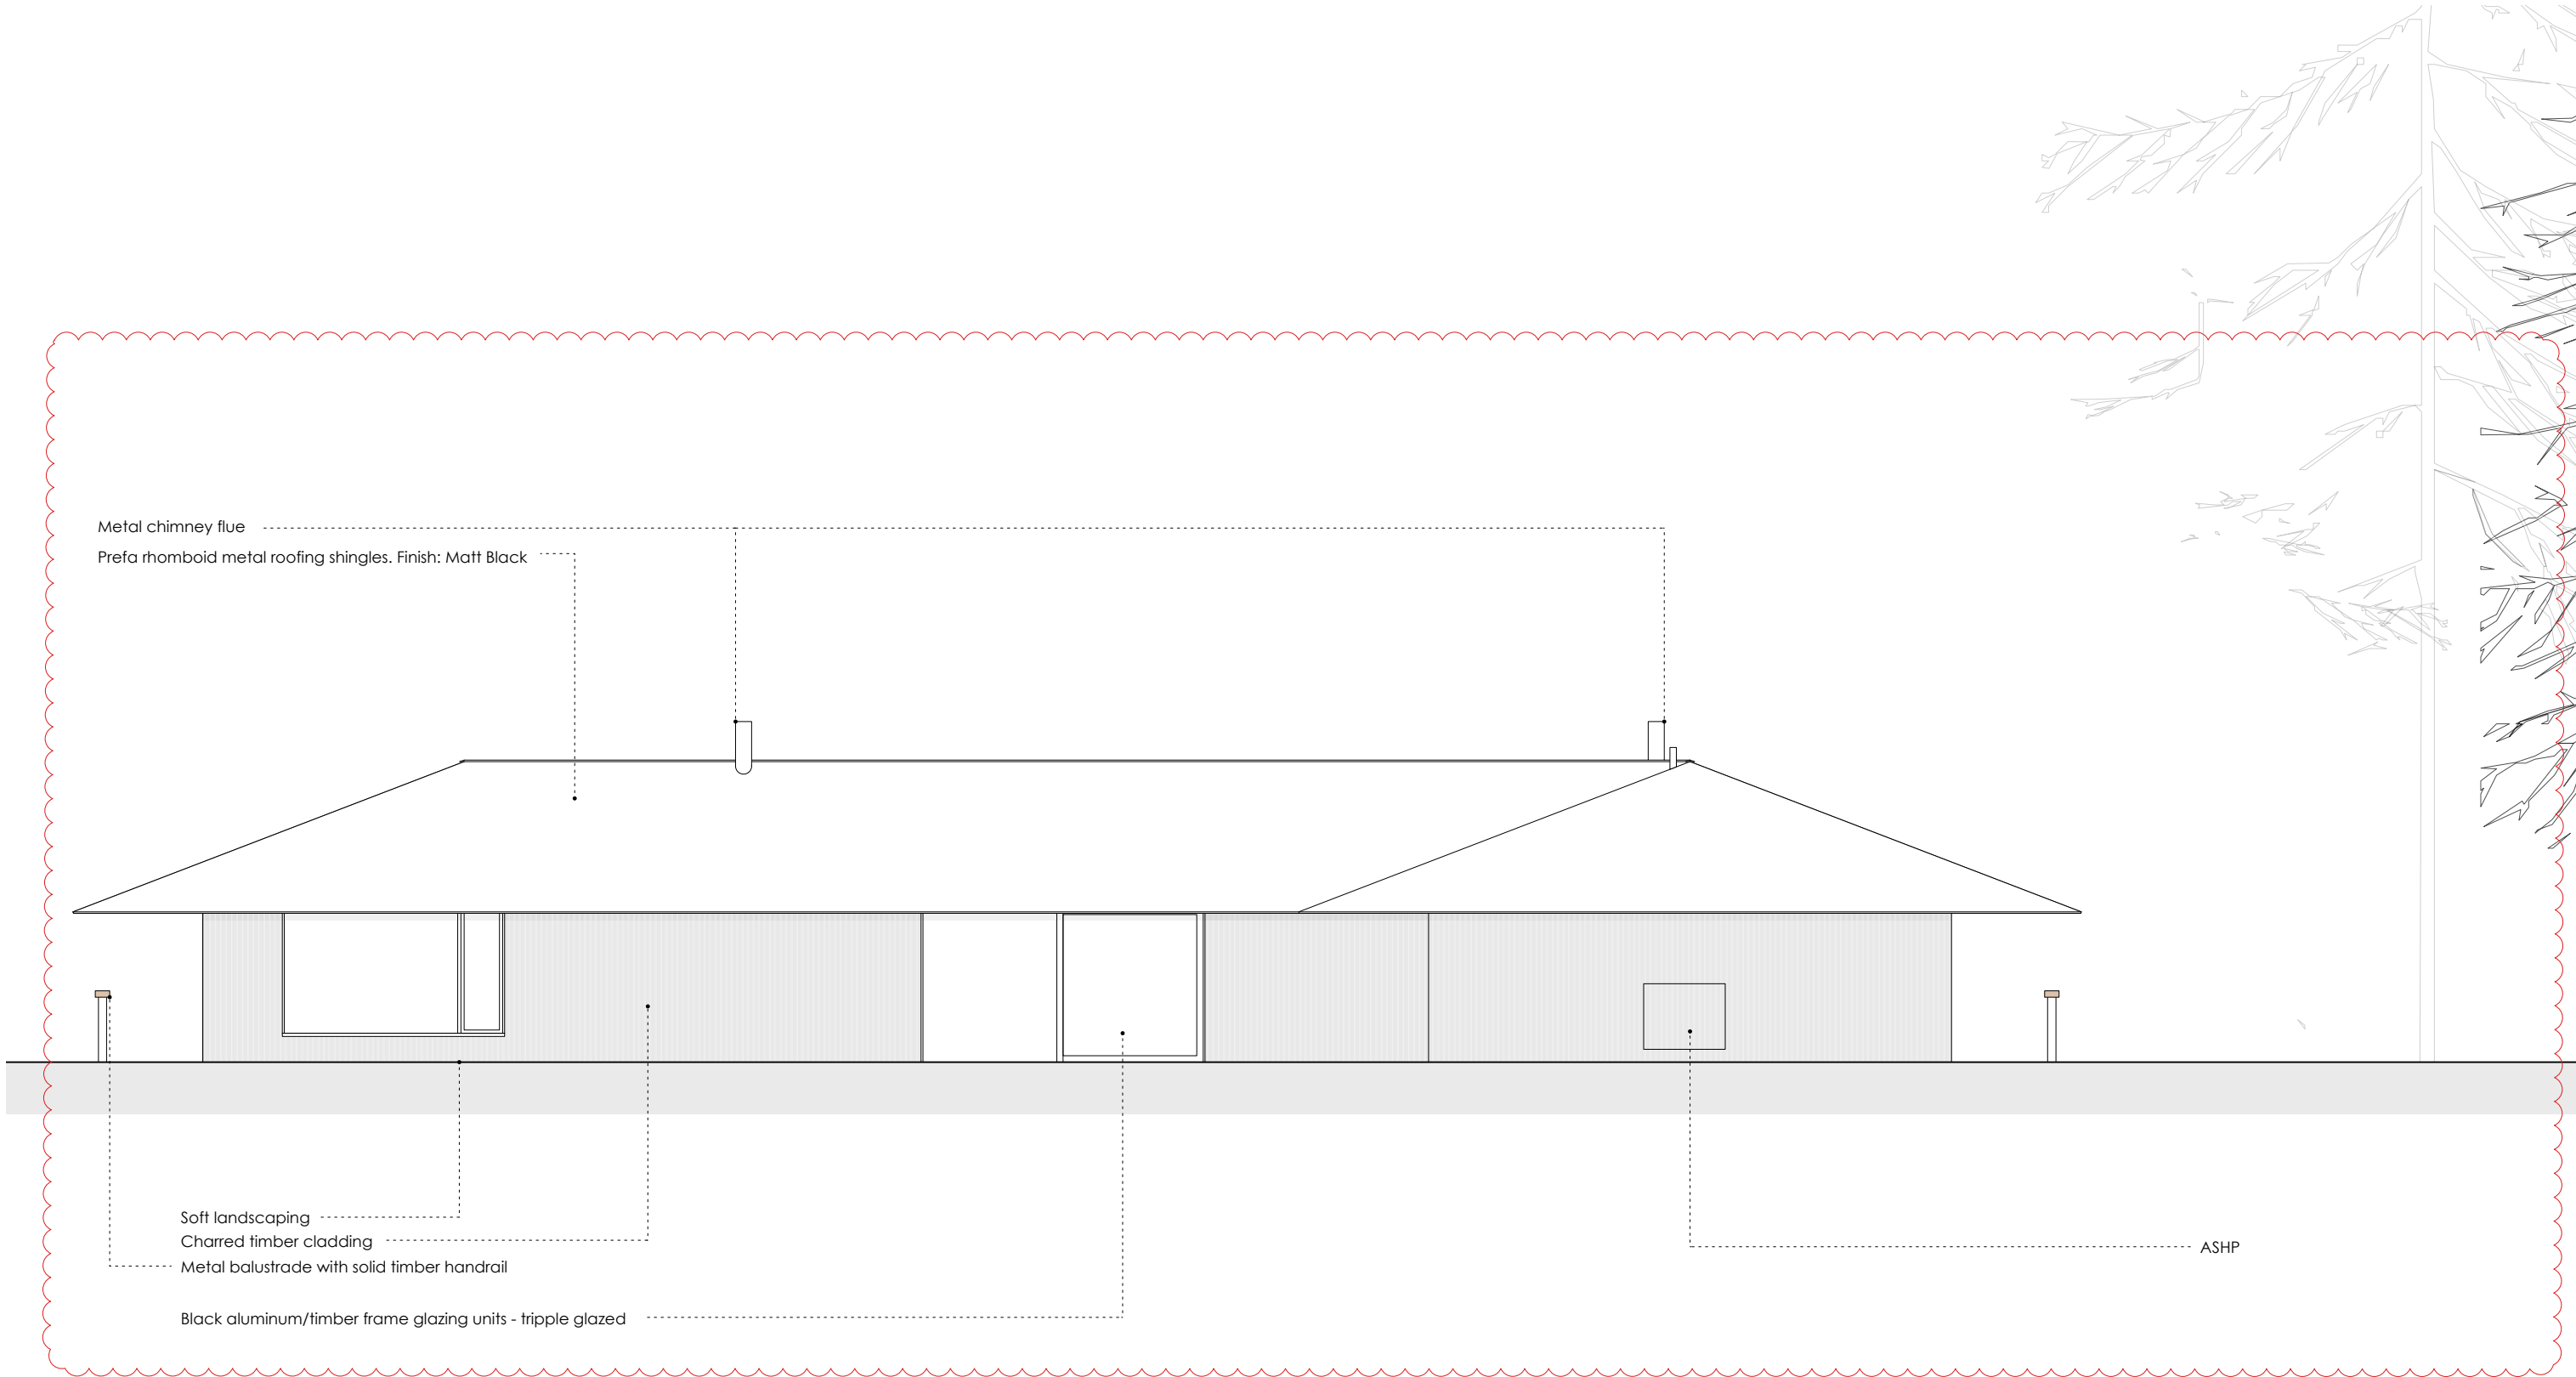

PLANNING
PL2
March 2026

GENERAL NOTES (DRAWING TO BE READ IN CONJUNCTION WITH DESIGN TEAM INFORMATION)

Do not scale from this drawing. Base survey carried out by others.
Use figured dimensions only and bring any discrepancies to the attention of the architect. Figured dimensions are in millimetres.
All specified products and materials to be fitted and installed according to manufacturers specifications and instructions.
All building works to be carried out in accordance with current Building Regulations, British Standards and relevant codes of practice.

Date	Rev	Revision description
13.03.26	PL2	Reduced footprint of the proposed dwelling

0 500 1000 5000 10000

Job	Park Barn, Rockley Rd. SN8 1RX	Status	Planning
Job No	24074	Drawing Name	Proposed - Rear (North East) - Elevation
Date	Apr 2024		
Scale	1:100@A3	Drawing No	24074-GA-106-PL2