


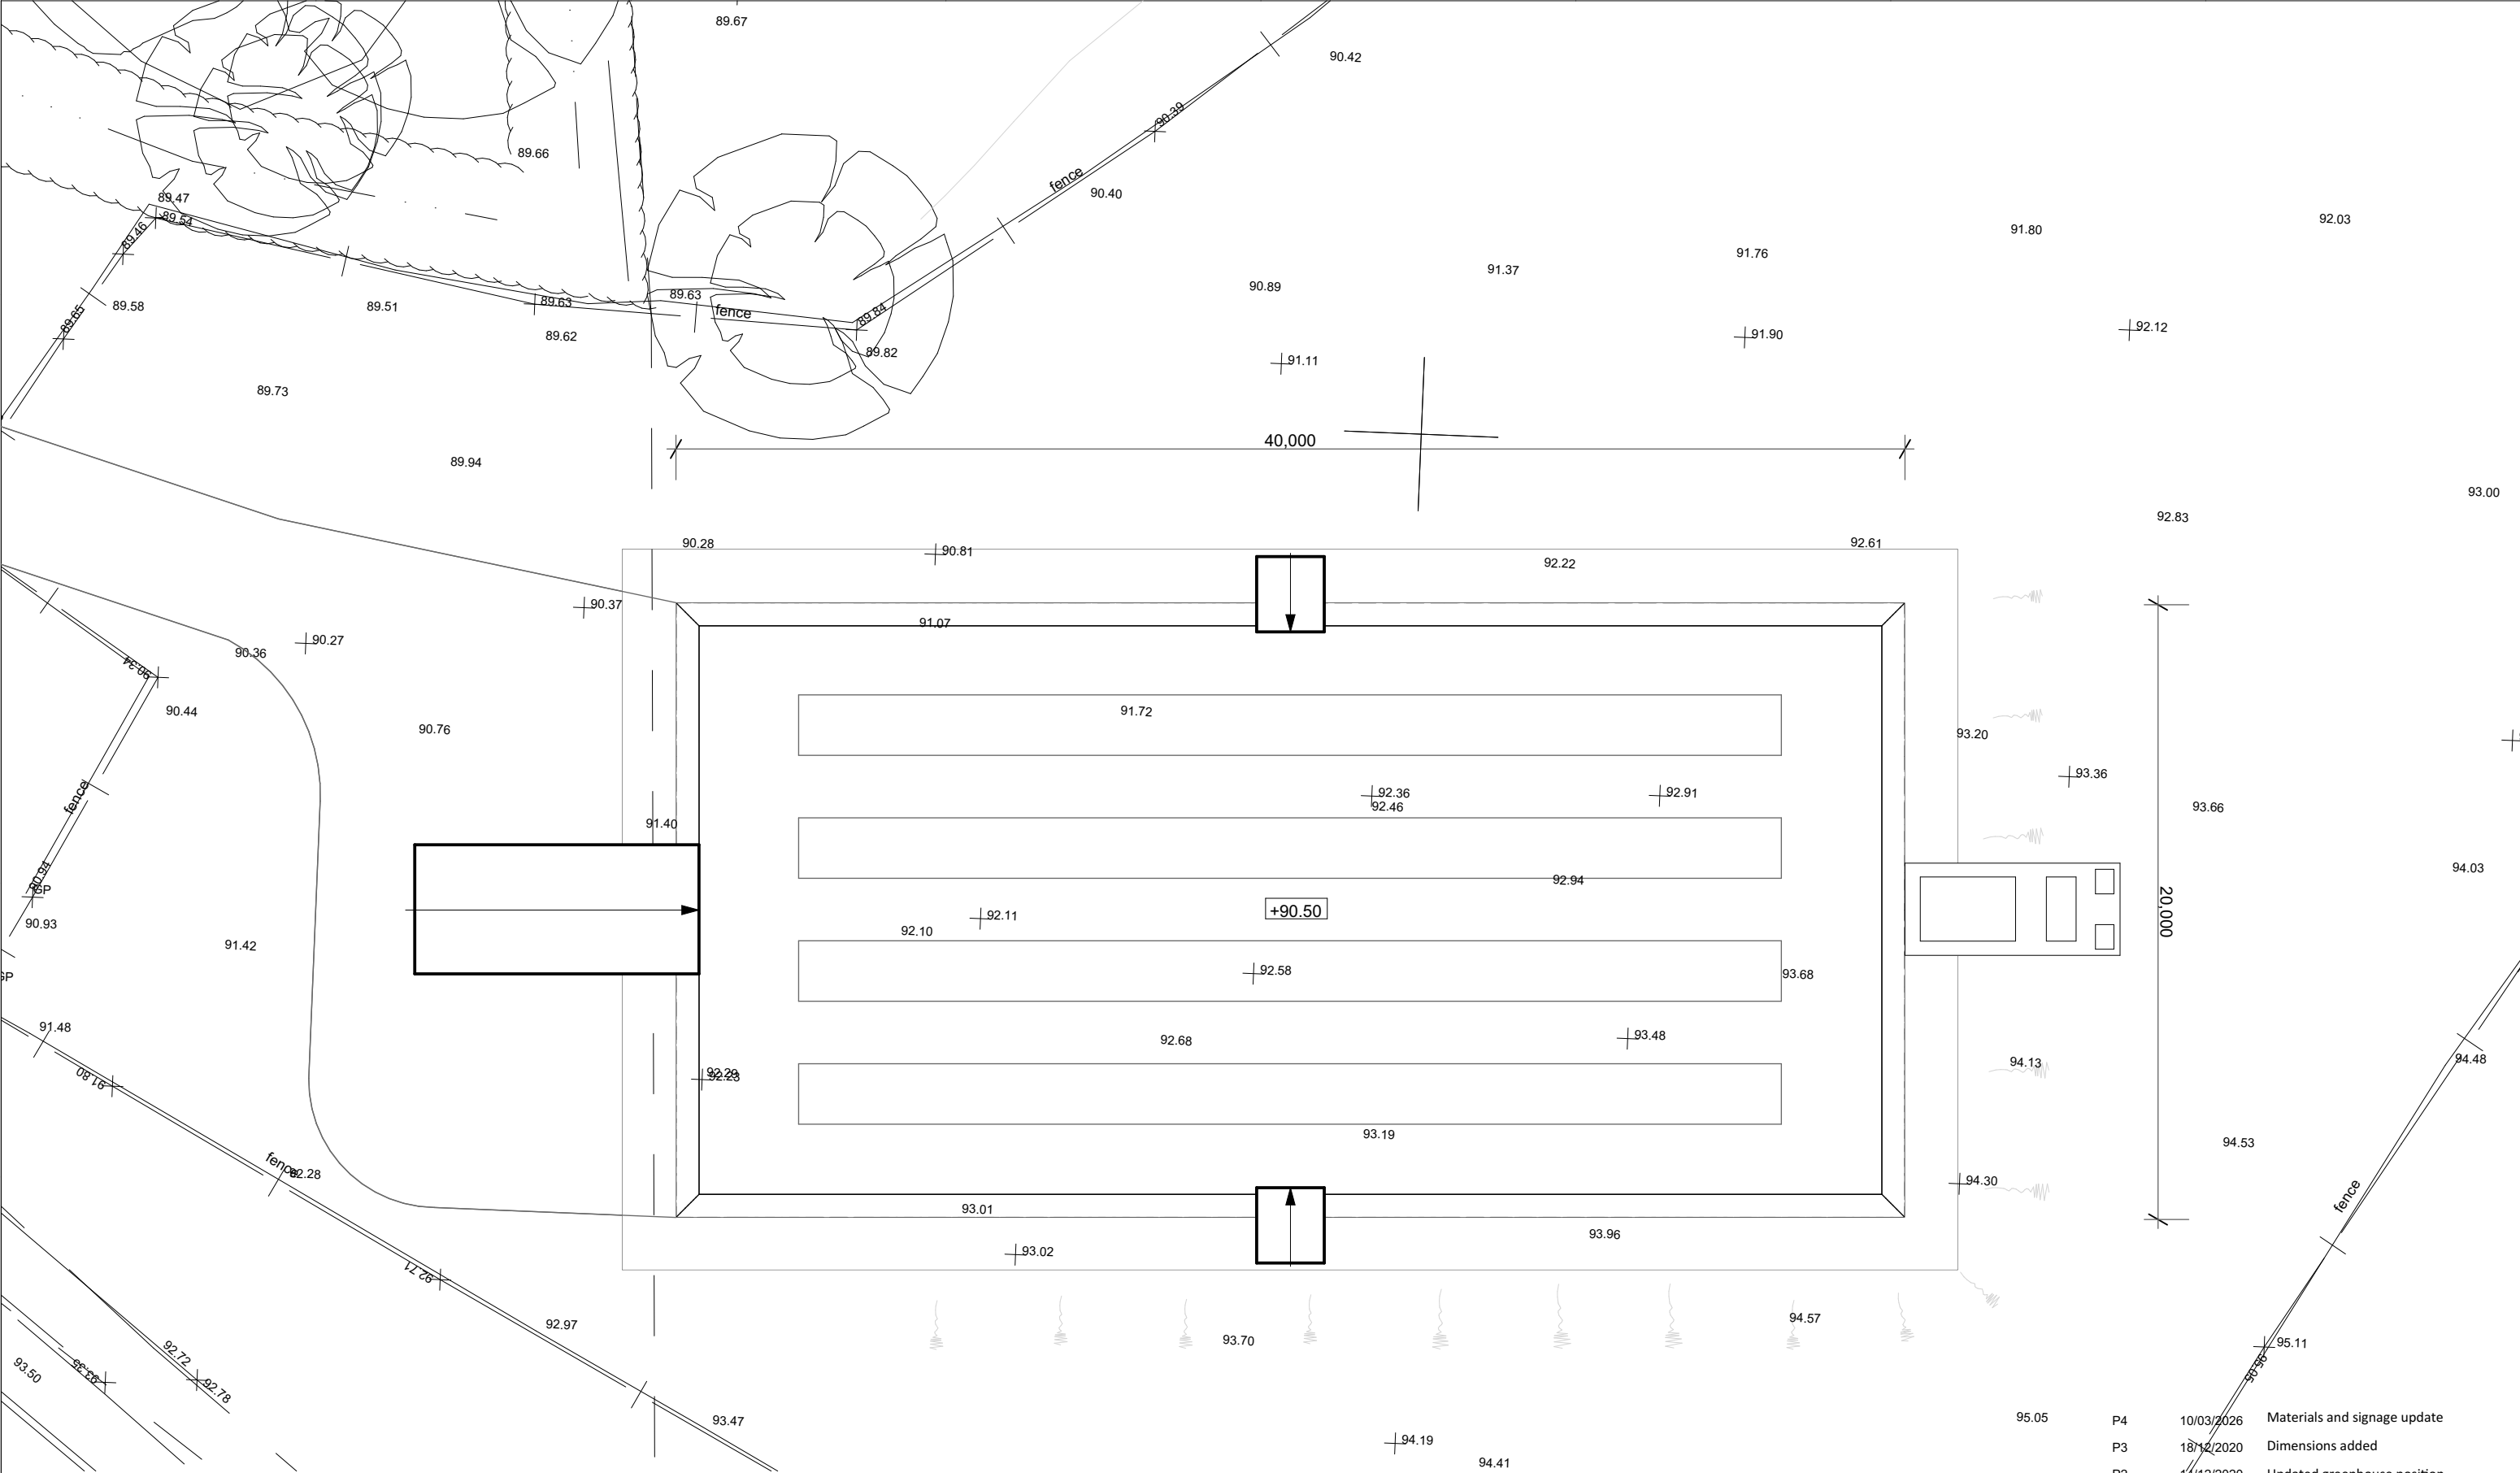

Notes:

Responsibility is not accepted for errors made by others scaling from this drawing.

All construction information should be taken from figured dimensions only. Dimensions are in millimeters unless otherwise stated.

All dimensions and conditions to be checked on site prior to preparing drawings or commencing any work.

Any variations or supplementary drawings are to be approved by The Architect.

LEVELS:

00.00 Existing level

00.00 Proposed level

P4	10/03/2026	Materials and signage update
P3	18/12/2020	Dimensions added
P2	14/12/2020	Updated greenhouse position
P1	09/12/2020	Updated road layout
Revision:	Date:	Description:
Status:	DESIGNSCAPE ARCHITECTS	
Project:	Bath Brewery Toll Bridge Road Bath BA1 7DE T: 01225 858500 E: enquiries@dscope.co.uk www.dscope.co.uk	
Title:	GROUND FLOOR PLAN	
Reference:	406.P.110	Revision:
First issued:	P4	Scale @ A3: 1:200