


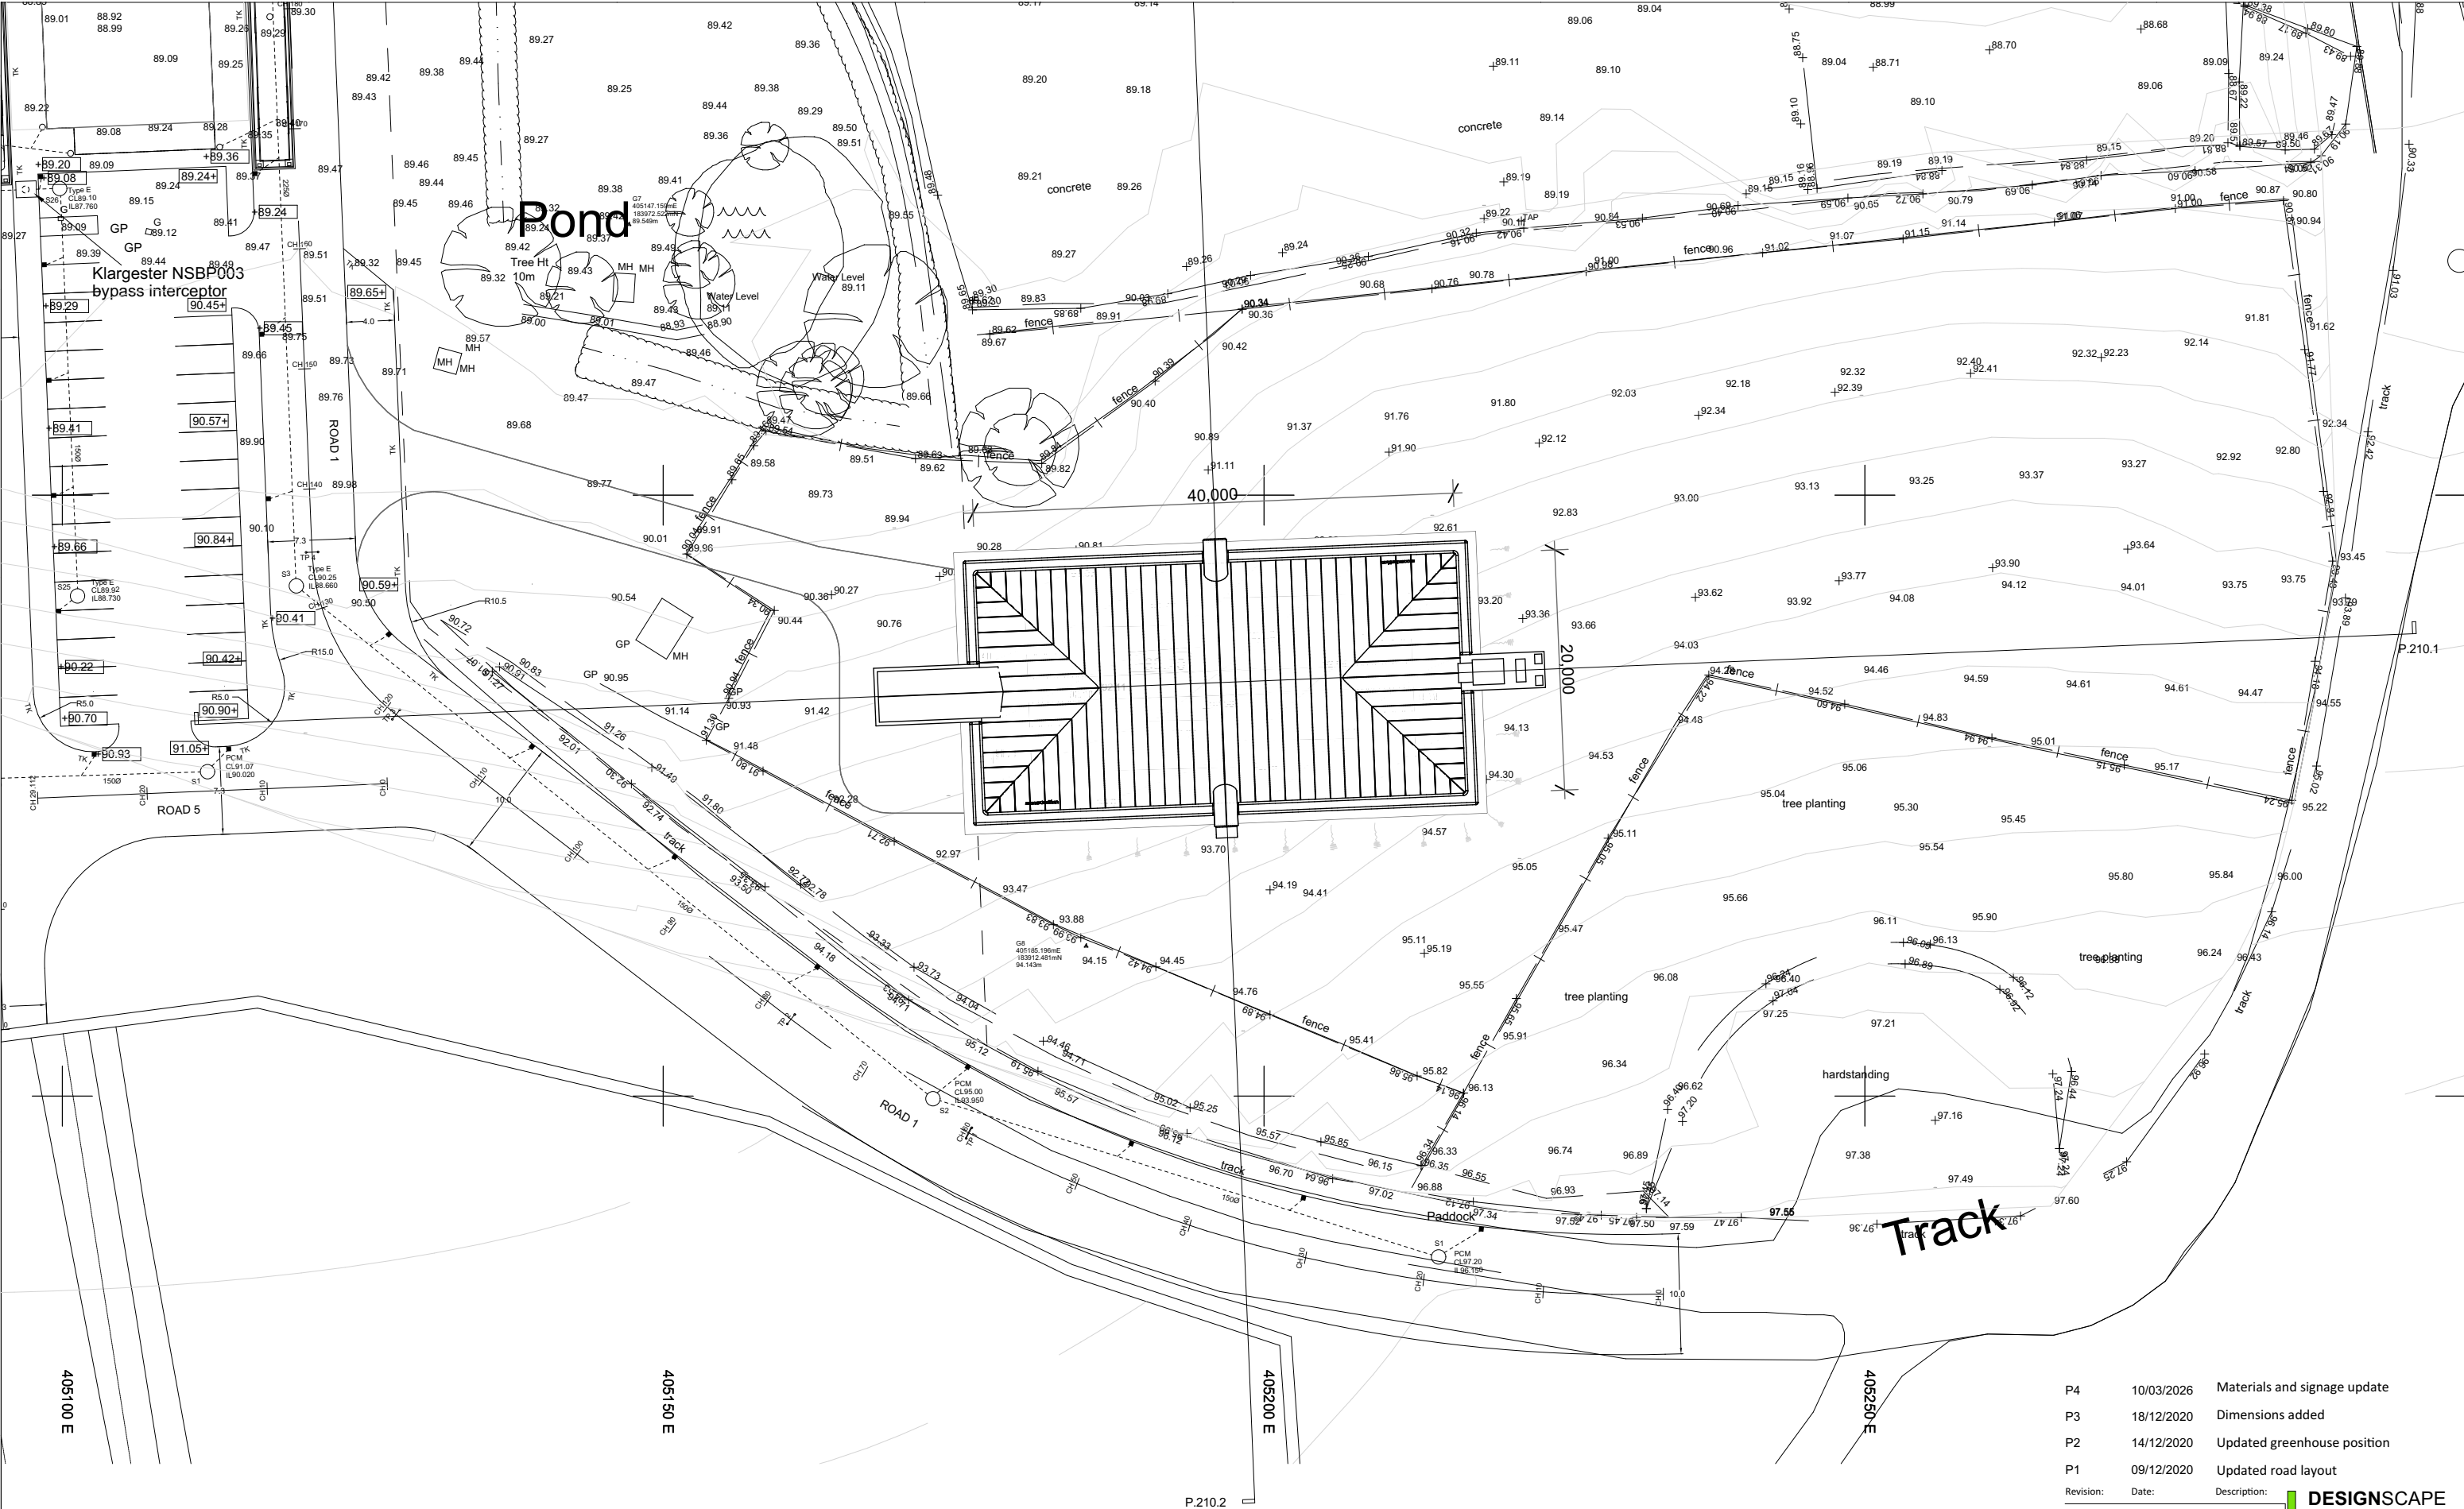


Notes:

Responsibility is not accepted for errors made by others scaling from this drawing.

All construction information should be taken from figured dimensions only. Dimensions are in millimeters unless otherwise stated.

All dimensions and conditions to be checked on site prior to preparing drawings or commencing any work.

Any variations or supplementary drawings are to be approved by The Architect.

 

| LEVELS: |                |
|---------|----------------|
| 00.00   | Existing level |
| 00.00   | Proposed level |

|    |            |                              |
|----|------------|------------------------------|
| P4 | 10/03/2026 | Materials and signage update |
| P3 | 18/12/2020 | Dimensions added             |
| P2 | 14/12/2020 | Updated greenhouse position  |
| P1 | 09/12/2020 | Updated road layout          |

| Revision: | Date: | Description: |
|-----------|-------|--------------|
| Status:   |       |              |

Project:  
Greenhouse Prototype  
Park Grounds

Title:

SITE BLOCK PLAN

Reference:  
**406.P.021**

Revision:  
**P4**

**DESIGNSCAPE**  
ARCHITECTS

Bath Brewery  
Toll Bridge Road  
Bath BA1 7DE  
T: 01225 858500  
E: enquiries@dscope.co.uk  
[www.dscope.co.uk](http://www.dscope.co.uk)

Last issued by: jp/cm

First issued:

Scale @ A3: 1:500