


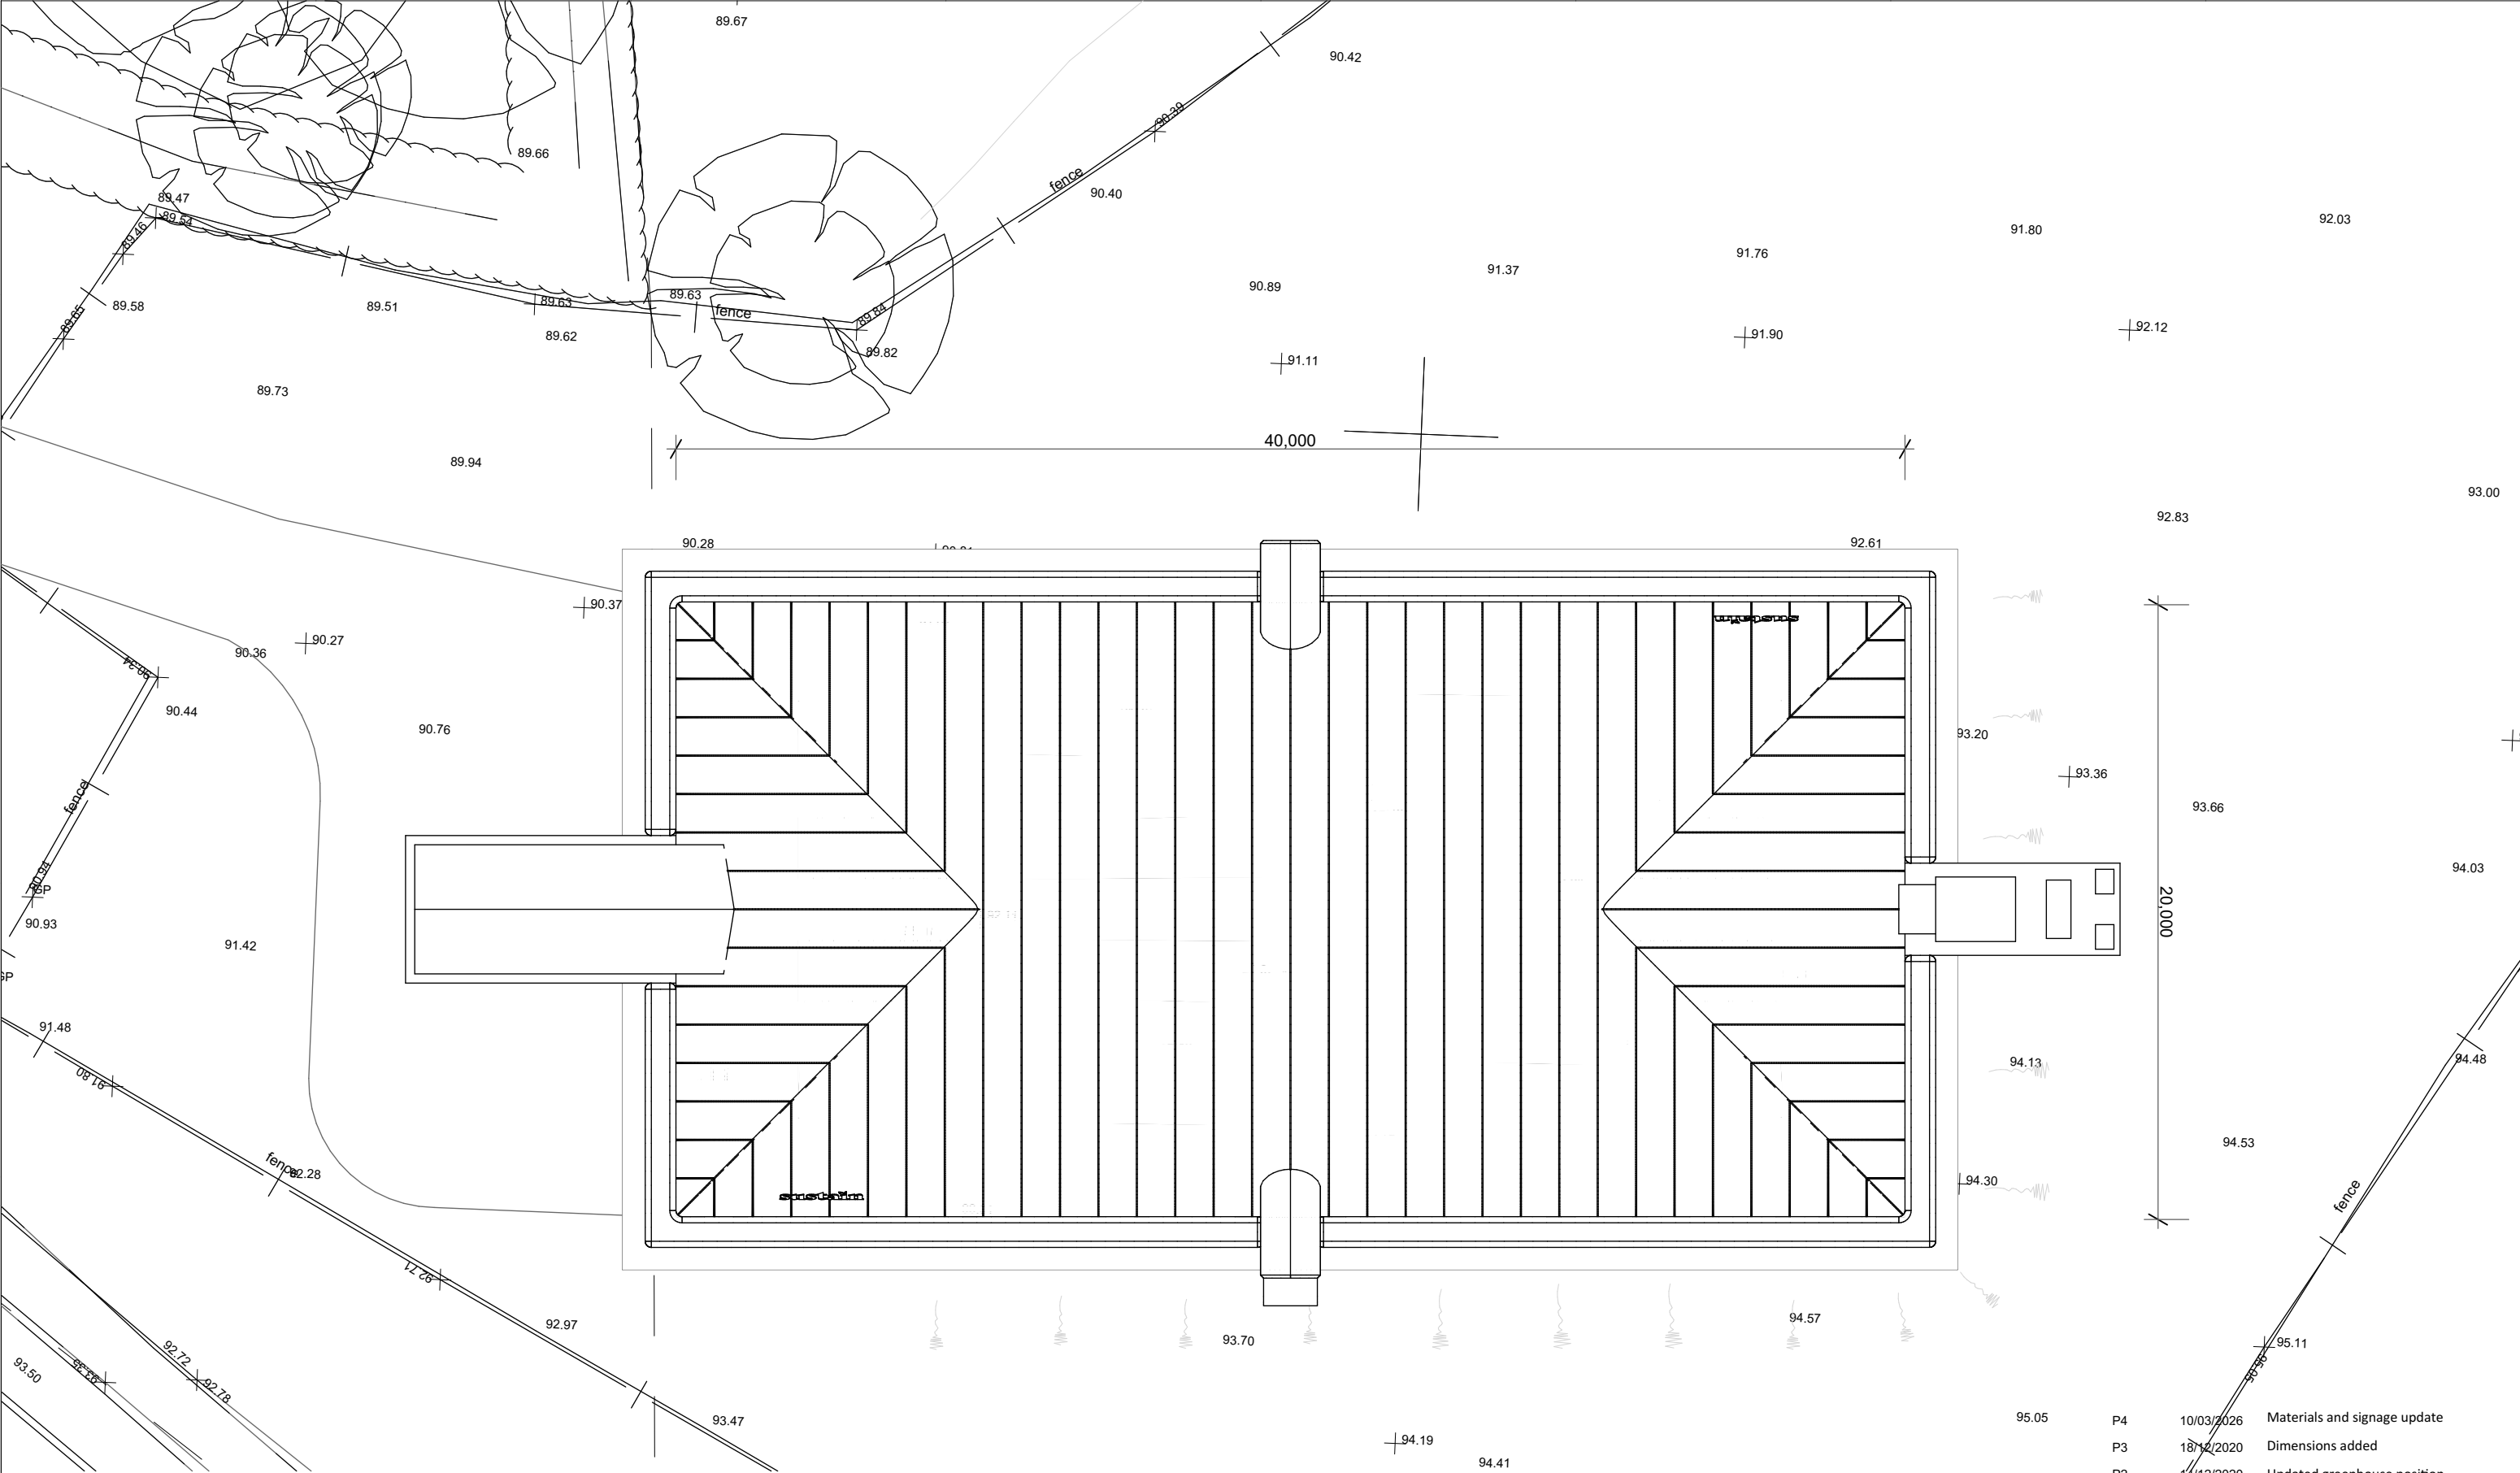


Notes:

Responsibility is not accepted for errors made by others scaling from this drawing.

All construction information should be taken from figured dimensions only. Dimensions are in millimeters unless otherwise stated.

All dimensions and conditions to be checked on site prior to preparing drawings or commencing any work.

Any variations or supplementary drawings are to be approved by The Architect.

 

LEVELS:	
00.00	Existing level
00.00	Proposed level

Revision:	Date:	Description:
P4	10/03/2026	Materials and signage update
P3	18/12/2020	Dimensions added
P2	14/12/2020	Updated greenhouse position
P1	09/12/2020	Updated road layout
Status:		
Project:		
Greenhouse Prototype		
Park Grounds		
Title:		
ROOF PLAN		
Reference:		
406.P.111		
Revision:		
P4		
First issued:		
Scale @ A3: 1:200		

DESIGNSCAPE
ARCHITECTS

Bath Brewery
Toll Bridge Road
Bath BA1 7DE
T: 01225 858500
E: enquiries@dscope.co.uk
www.dscope.co.uk

Last issued by: jp/cm