
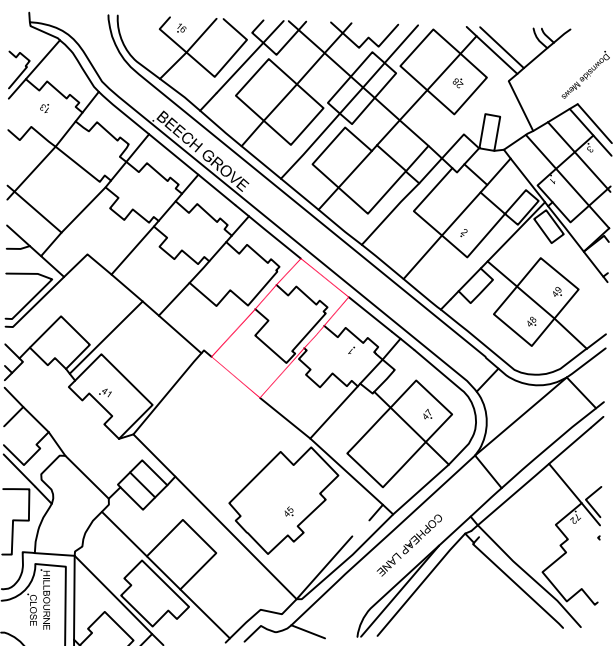


?Crown Copyright and database rights 2026 OS Licence no. AC0000849896

LOCATION PLAN 1:1250

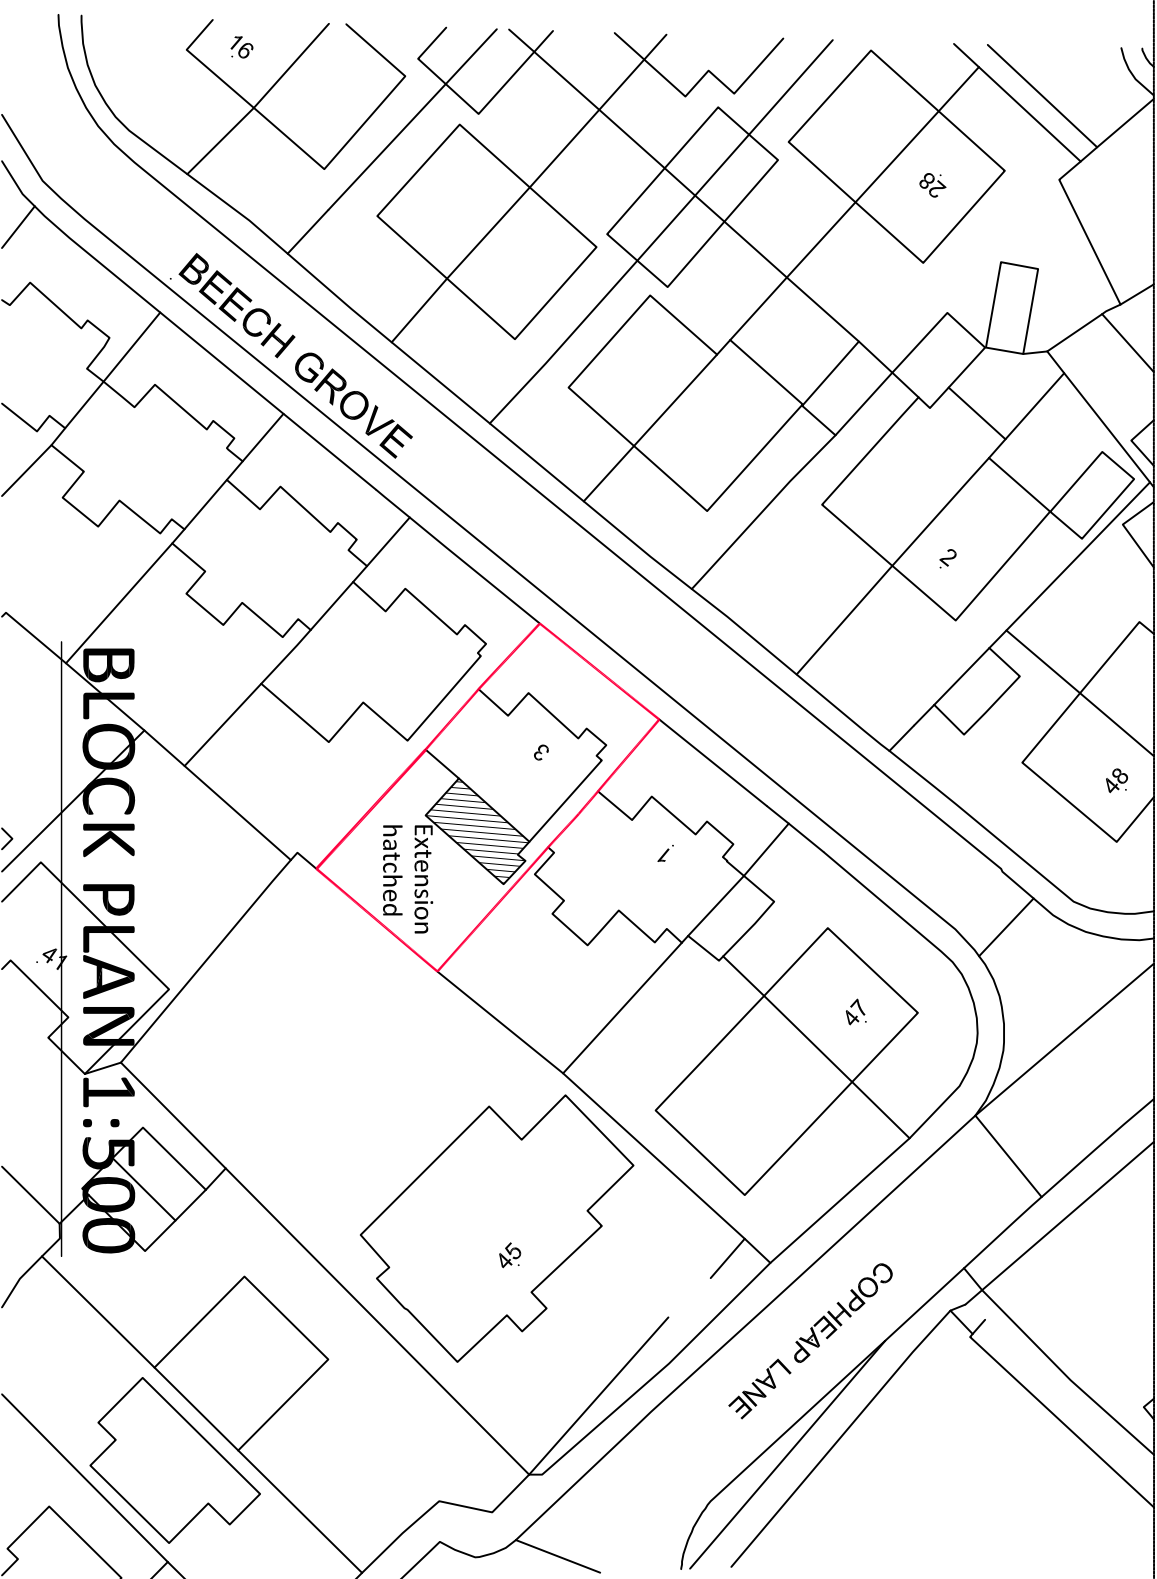

LARNER SING LIMITED CHARTERED PRACTICE FOR BUILDING DESIGN & PLANNING		CONTACT ADDRESS: U - 20 LIVER STREET, 1ND3L, TORQUAY, EX11 1PY e PHONE - 01434 206 400, 42900, 400670. f FAX - 01434 206 030 N. 44 000, 738234441. EMAIL: larnersing@bt.com e TELEFAX: 01434 206 0300 OR 01434 206 0306	
Revisions			
Project Title 3 BEECHGROVE WARMINSTER			
Drawing Title BLOCK AND LOCATION PLAN			
Sheet size A3 Date FEB 26 Scale AS SHOWN Prepared by IDS		Drawing Number 815/B1	