
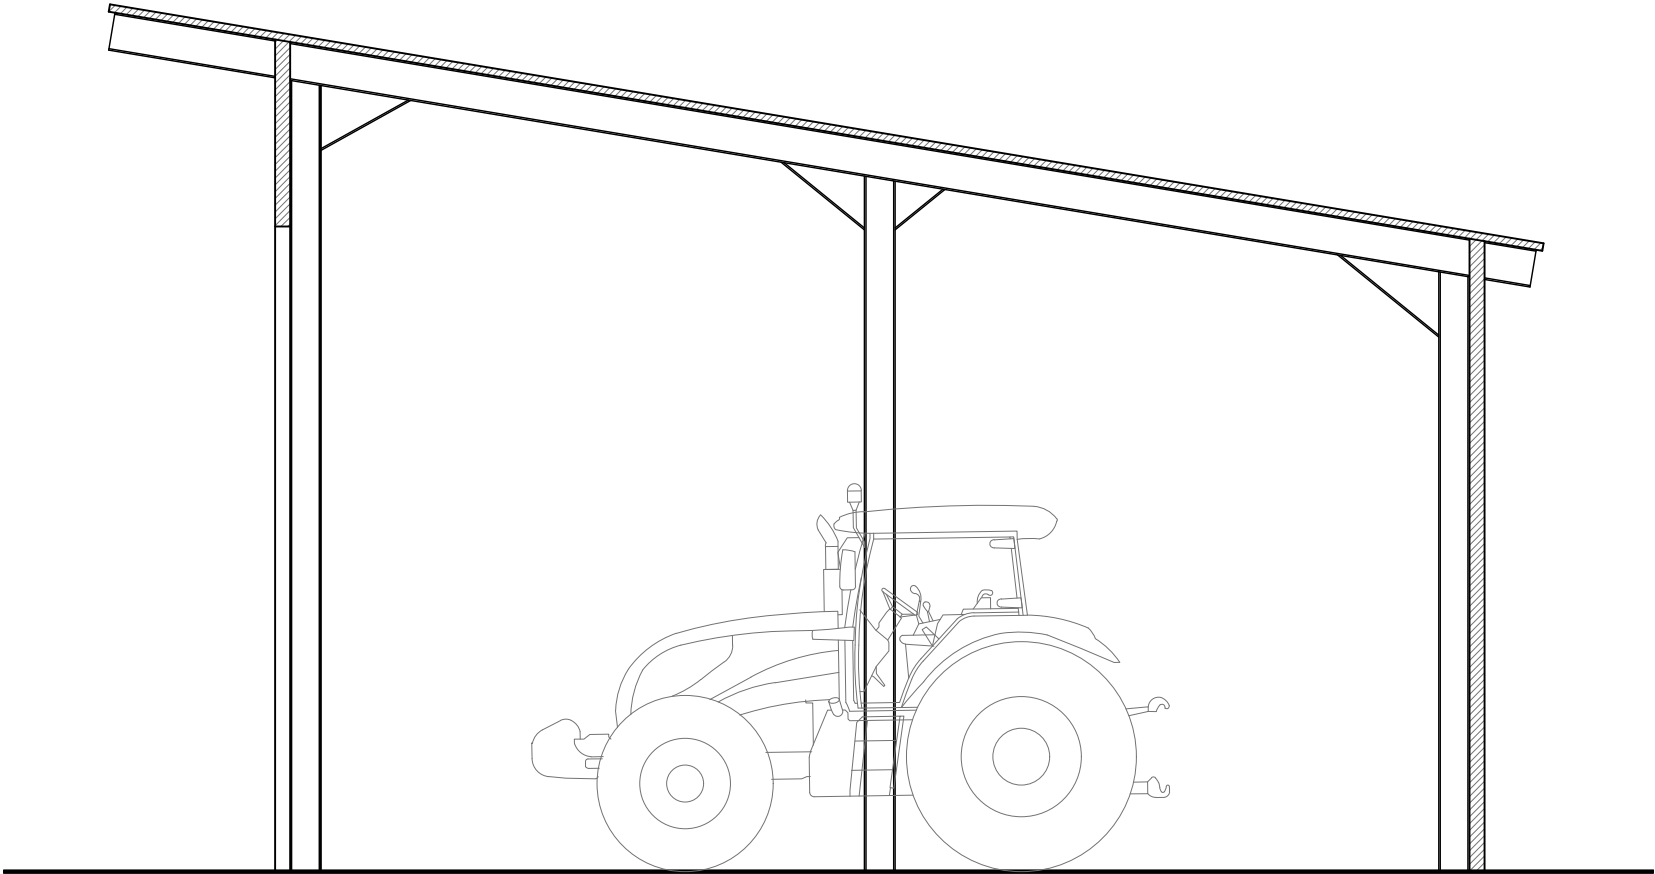


* COPYRIGHT.
DO NOT SCALE EXCEPT FOR PLANNING PURPOSES.
CHECK ALL DIMENSIONS ON SITE.
THIS DRAWING IS ONLY TO BE USED ON THE SITE
FOR WHICH DESIGNED.

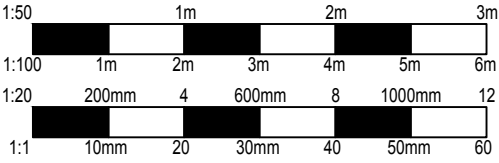

PROPOSED SECTION A-A

REVISIONS		DATE
CLIENT: MR & MRS JARVIS		
PROJECT: PROPOSED NEW AGRICULTURAL BARN AND ASSOCIATED YARD AT: LOWER COLHAM MILL THE STREET CASTLE COMBE CHIPPENHAM SN14 7HZ		
TITLE: PROPOSED SECTION A-A		
DRAWN: RJ	SCALES @ A3:	
CHECKED: JA	1:50	
DATE: JAN 26		
DRG No: AA/25/46/06	REV.: -	

Armstrong
architecture

THE OLD BAKEHOUSE, 21 TIMBER STREET,
CHIPPENHAM, WILTSHIRE, SN15 3BS
01249 404 004 info@armstrongarchitecture.co.uk