




Plan

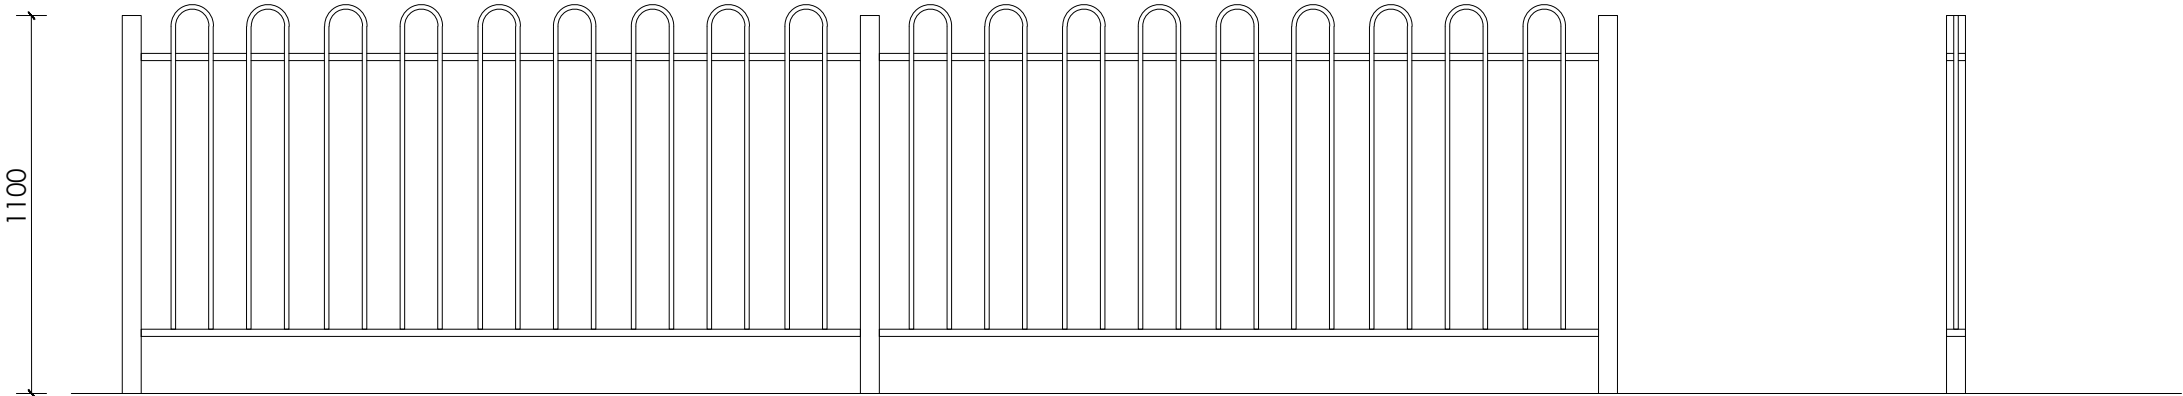


1.1m Bow Top railings painted black
Elevation

Black posts set in
concrete foundation

Section

-	-	-	-
-	-	-	-
-	-	-	-
-	-	-	-
-	-	-	-
-	-	-	-
-	-	-	-
-	-	-	-
-	-	-	-
-	-	-	-

Rev.	Date	Description	Drawn by
------	------	-------------	----------

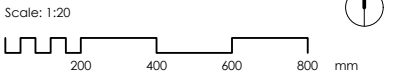

Project No: 2056	Drawing Status: PLANNING		
Dwg No: 1602	Date: 17.02.26		
Rev: /	Scale: 1:20@A3	Drawn by: SW	Checked by: PH

Project:
Land off Blind Lane, Southwick

Drawing:
1.1m Bow Top railings painted in black

Client:

Wain
HOMES

Prepared By:

PLACE
BY DESIGN

© Copyright PLACE By Design www.placebydesign.co.uk