



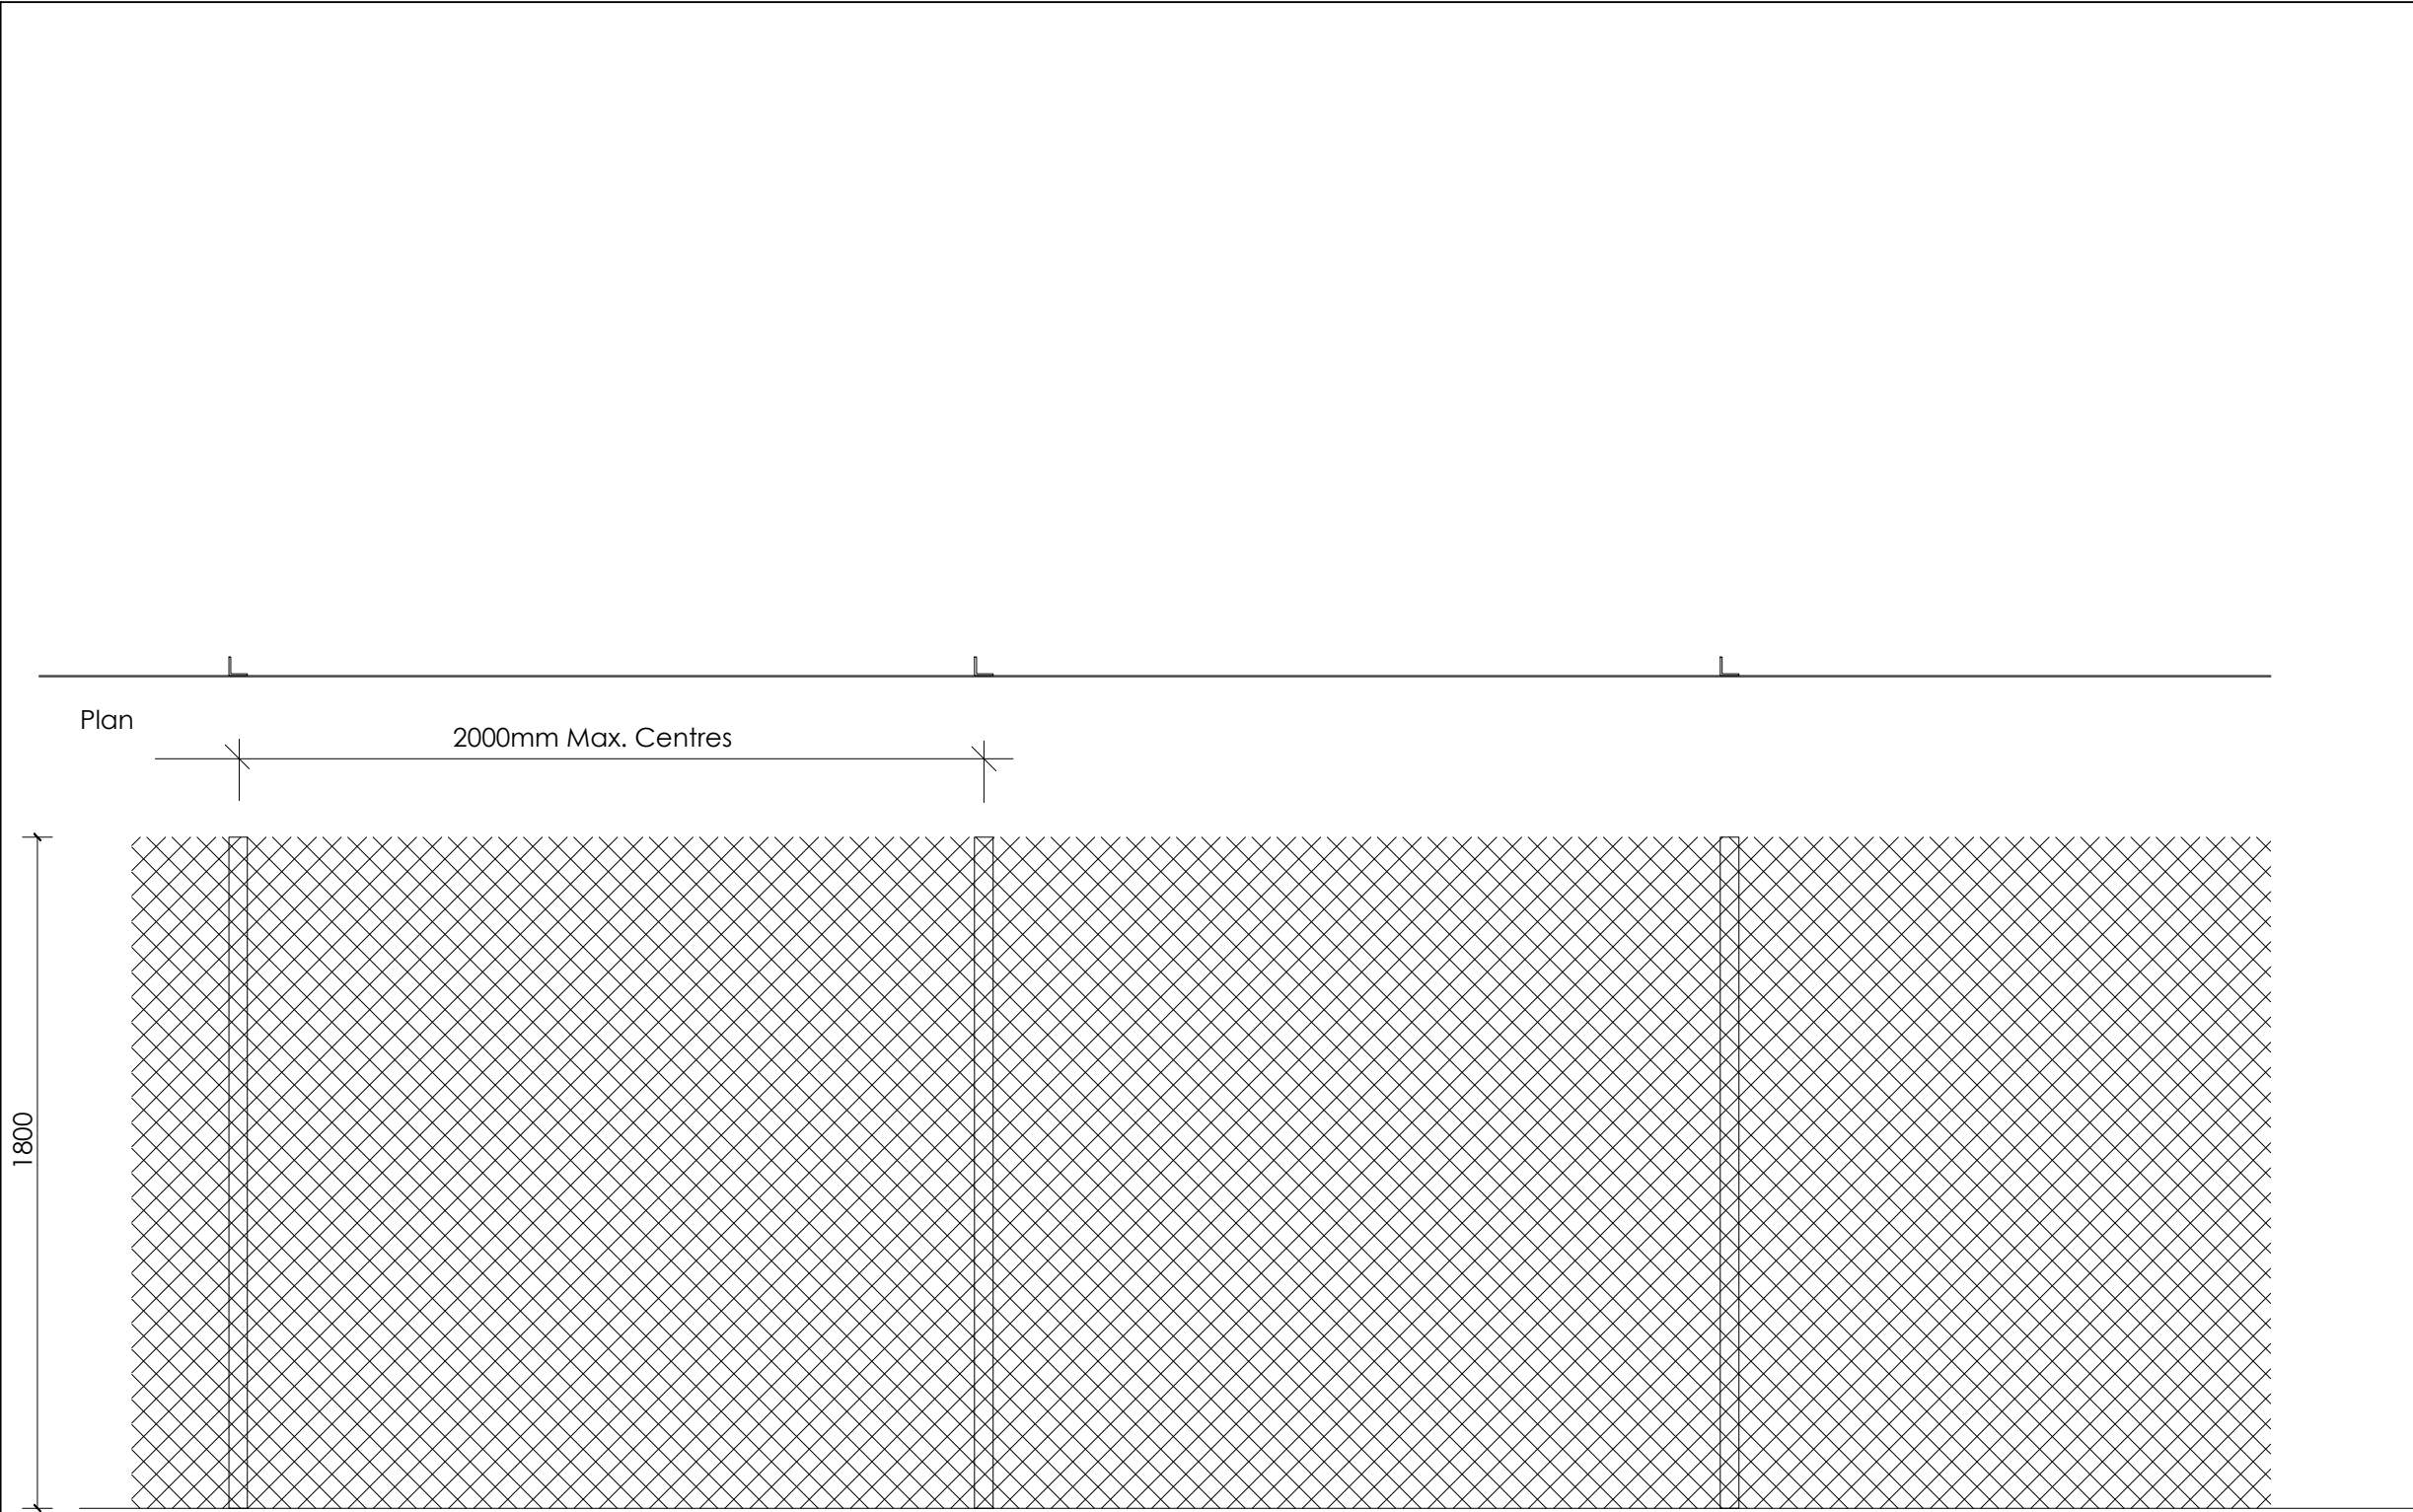

1.8m High Wild Mesh Fence
Elevation

-	-	-	-
-	-	-	-
-	-	-	-
-	-	-	-
-	-	-	-
-	-	-	-
Rev.	Date	Description	Drawn by

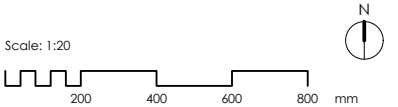

Project No: 2056	Drawing Status: PLANNING
Dwg No: 1604	Date: 17.02.26
Rev: /	Scale: 1:20@A3
Drawn by: SW	Checked by: PH

Project:
Land off Blind Lane, Southwick

Drawing:
1.8m Wild Mesh Fence

Client:

Wain
HOMES

Prepared By:

PLACE
BY DESIGN

© Copyright PLACE By Design www.placebydesign.co.uk