

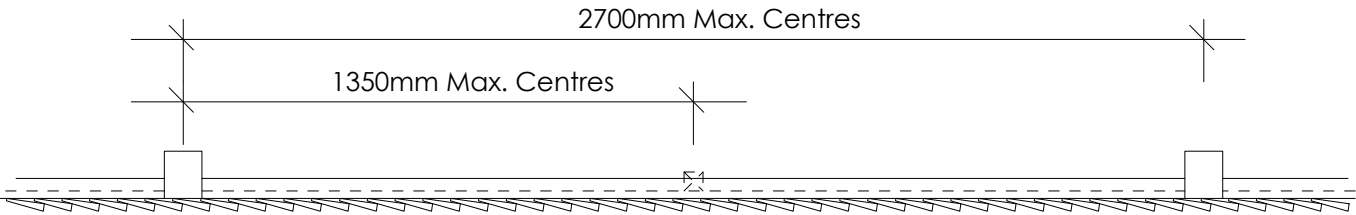
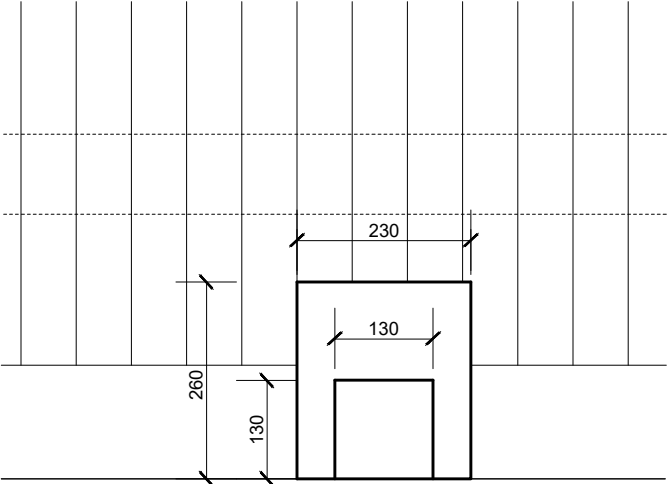


Hedgehog Highway Gate
Elevation


One hedgehog pass to be created in each boundary fence, i.e., minimum 13x13cm gap in the bottom of fence panels/gravel boards.

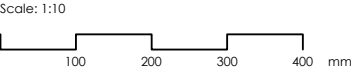


Plan

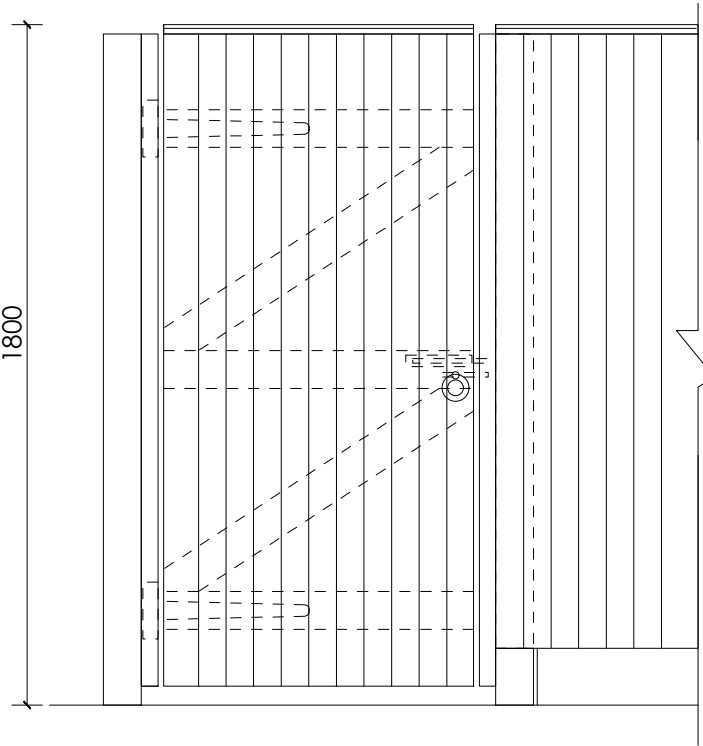

1.8m Closeboard Fence and Gate
Elevation

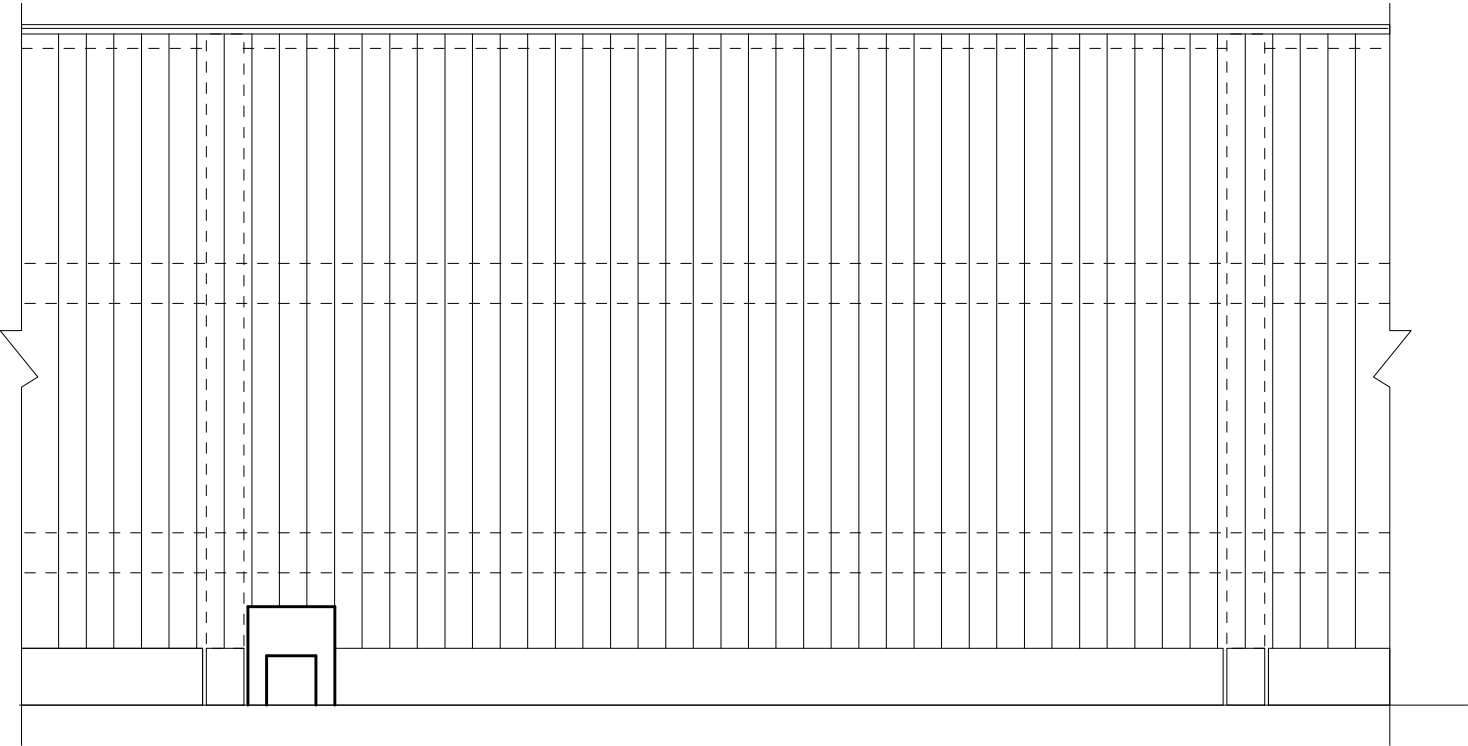


1.8m Closeboard/Panelled Fence
Elevation

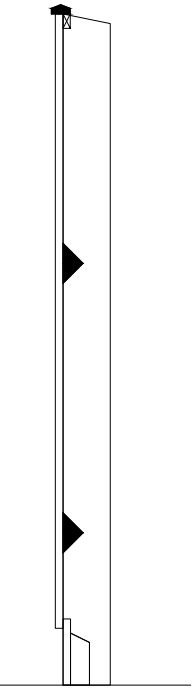

Section

Rev.	Date	Description	Drawn by
-	-	-	-
-	-	-	-
-	-	-	-
-	-	-	-
-	-	-	-

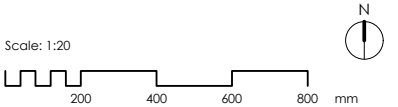

Project No: 2056	Drawing Status: PLANNING		
Dwg No: 1601	Date: 17.02.26		
Rev: /	Scale: 1:20@A3	Drawn by: SW	Checked by: PH

Project:
Land off Blind Lane, Southwick

Drawing:
1.8m Closeboard/panelled timber fence
with timber gate

Client:

Wain
HOMES

Prepared By:

PLACE
BY DESIGN