
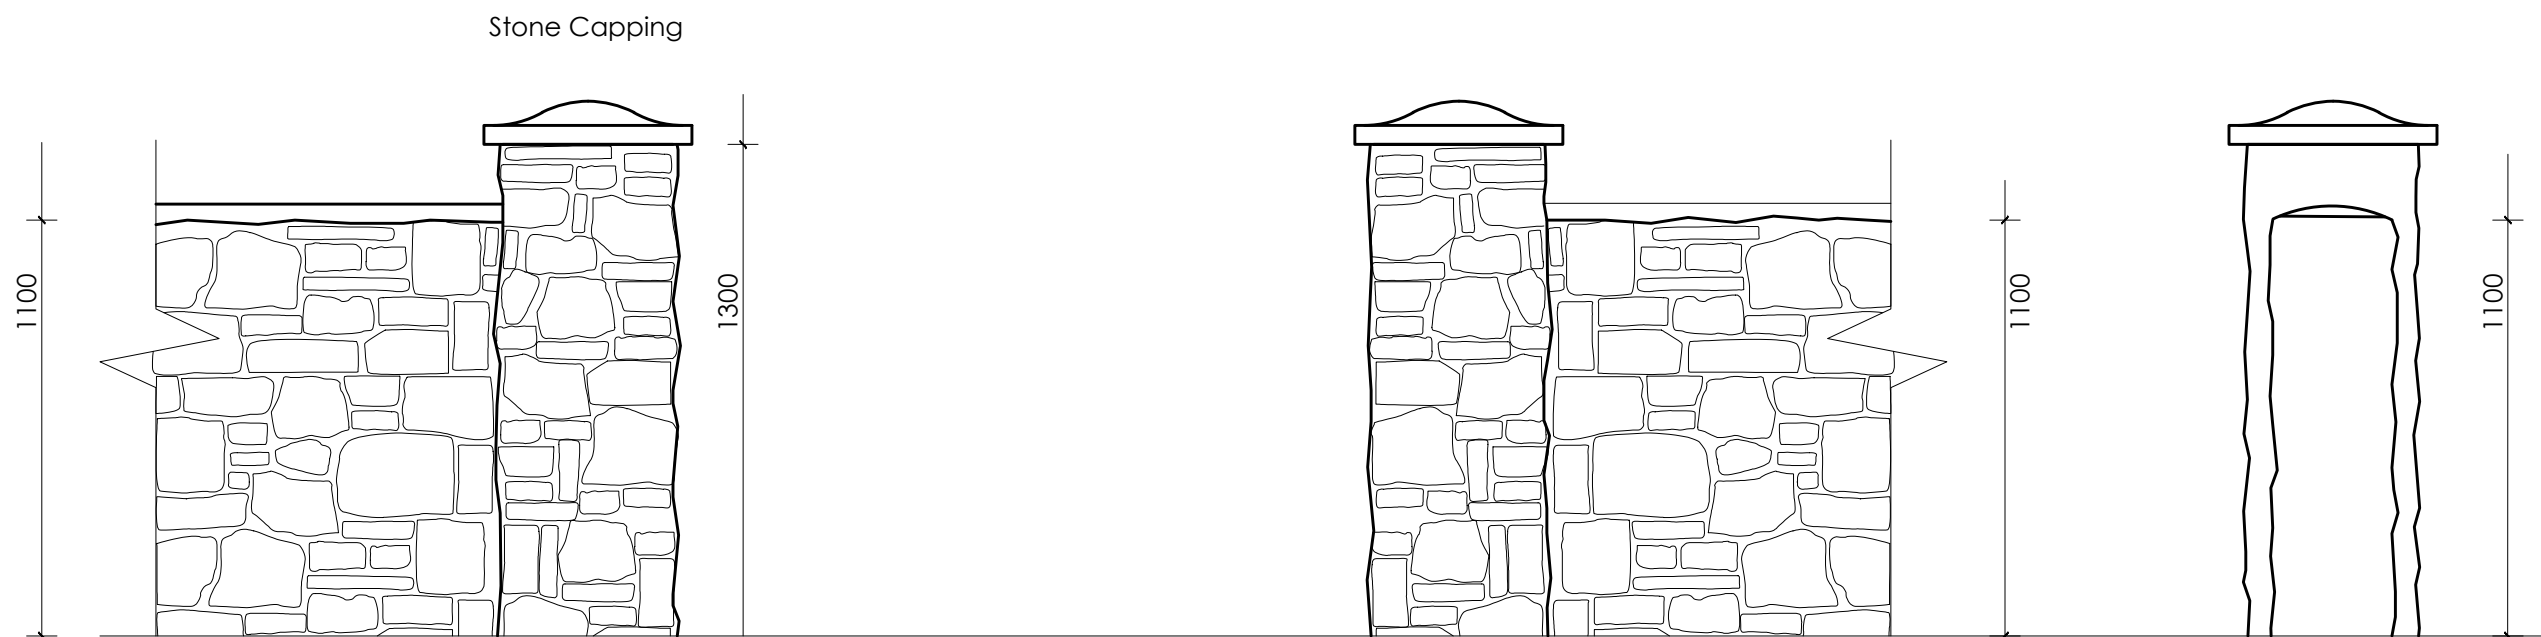


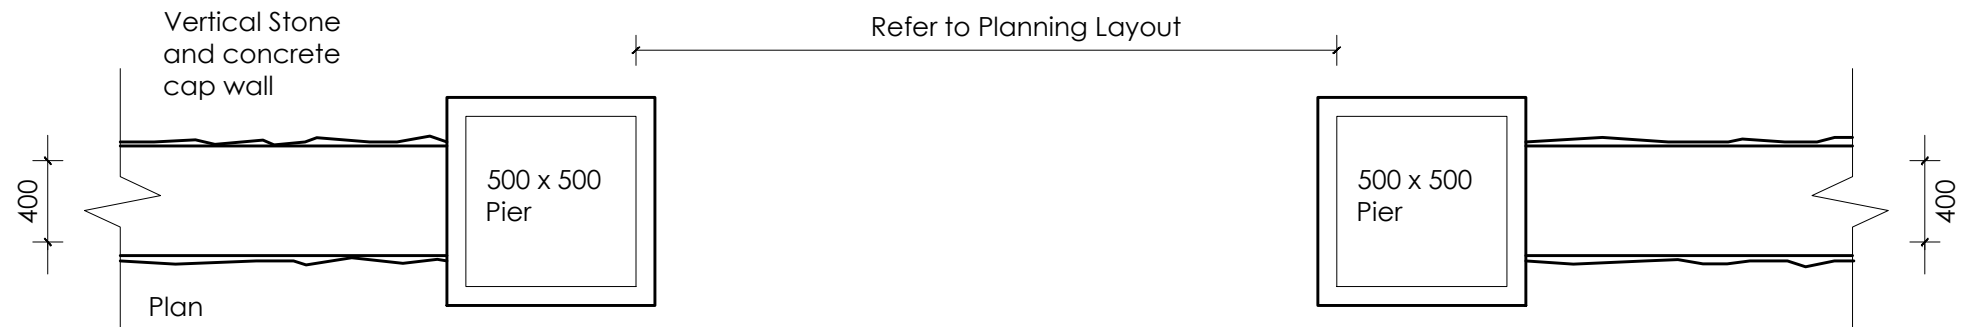

1.1m Rubble Stone Wall and Entrance Piers Elevation

Refer to engineering for guidance on construction

Section

Rev.	Date	Description	Drawn by
-	-	-	-
-	-	-	-
-	-	-	-
-	-	-	-
-	-	-	-

Scale: 1:20

200 400 600 800 mm

N

Project No: 2056

Dwg No: 1600

Rev: /

Drawing Status: PLANNING

Date: 17.02.26

Scale: 1:20@A3

Drawn by: SW

Checked by: PH

Project: Land off Blind Lane, Southwick

Drawing: 1.1m Rubble Stone Wall and Entrance Piers

Client:

Wain HOMES

Prepared By:

PLACE BY DESIGN

© Copyright PLACE By Design

www.placebydesign.co.uk