





Plan

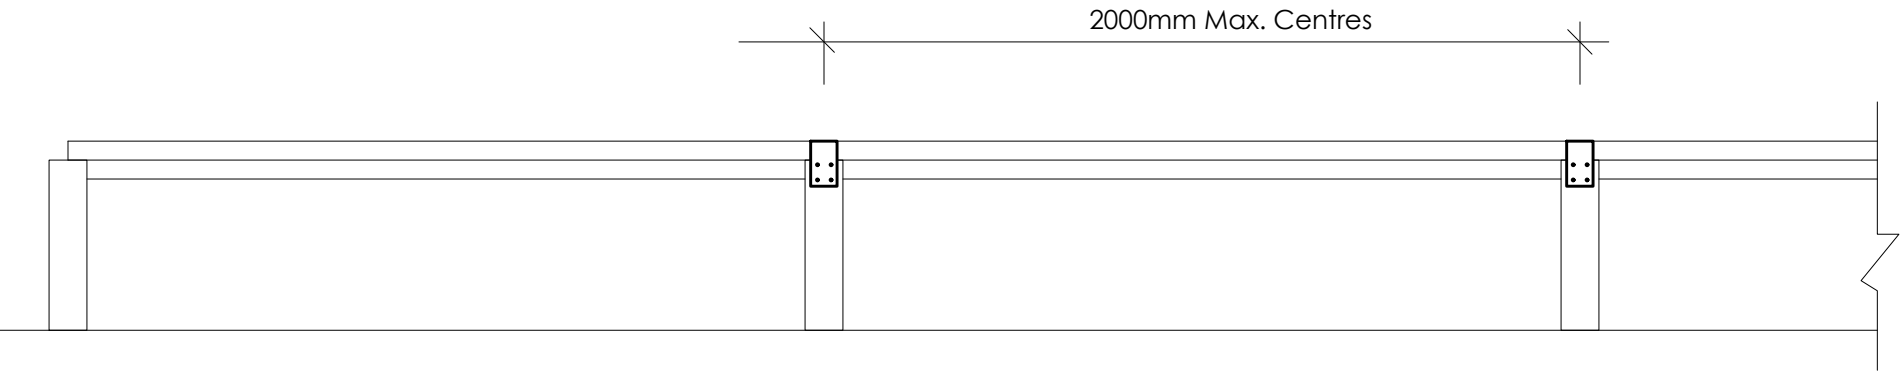

0.5m High Timber Knee Rail
Elevation

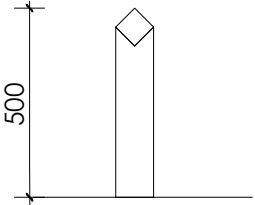

Section

Rev.	Date	Description	Drawn by
-	-	-	-
-	-	-	-
-	-	-	-
-	-	-	-
-	-	-	-
-	-	-	-

Scale: 1:20

Project No: 2056	Drawing Status: PLANNING
Dwg No: 1603	Date: 17.02.26
Rev: /	Scale: 1:20@A3
Drawn by: SW	Checked by: PH

Project:
Land off Blind Lane, Southwick

Drawing:
0.5m Timber knee rail

Client:

Prepared By:

© Copyright PLACE By Design www.placebydesign.co.uk