
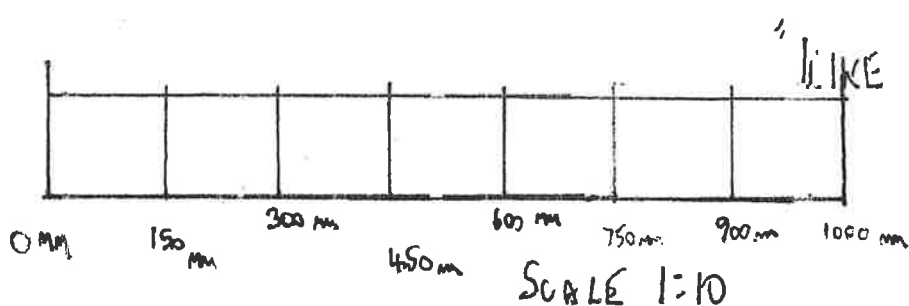


REF LONDON RD

980 O/A WIDTH

1:10
SCALE

1970
O/A HEIGHT

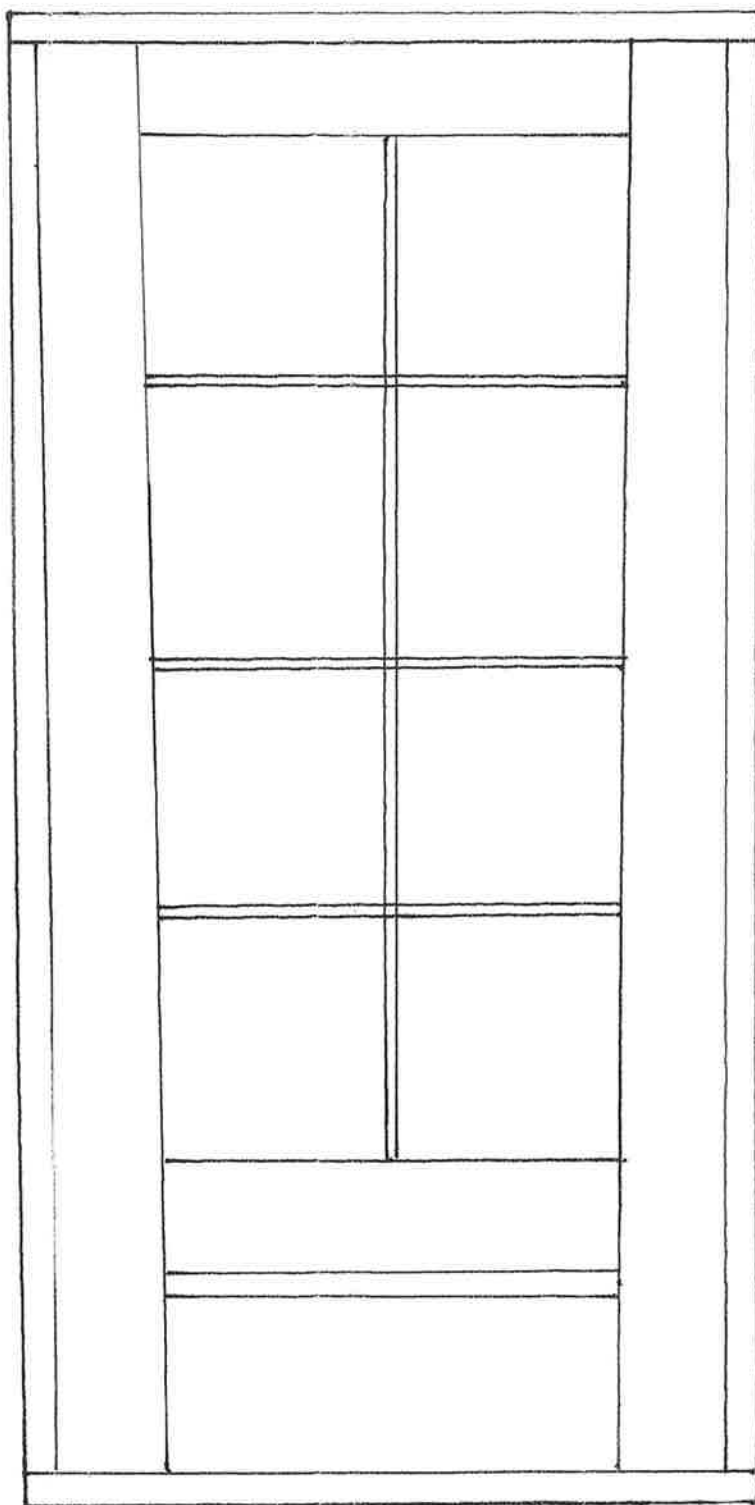

"LIKE FOR LIKE" REPLACEMENT Door.