


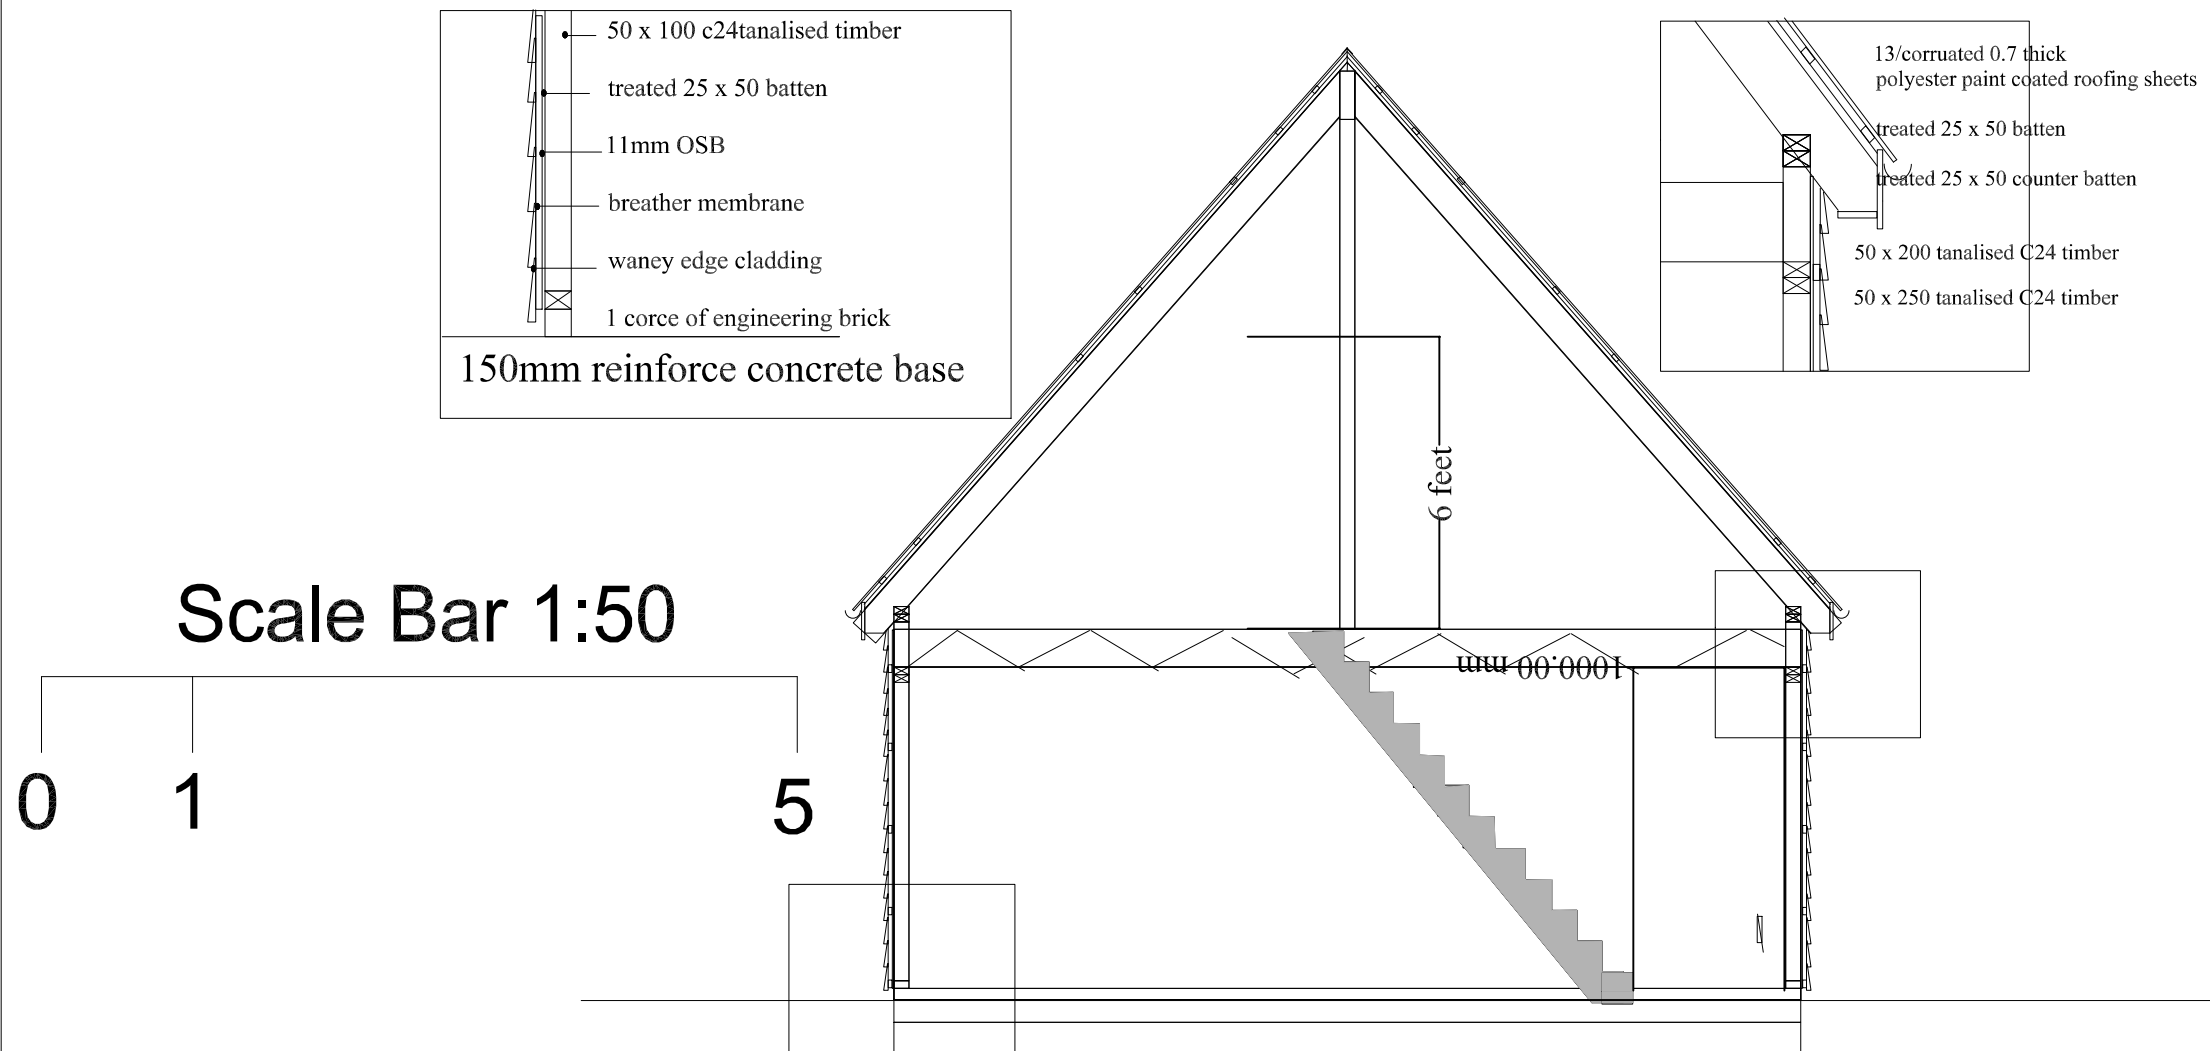

Poultons Dorset
LTD
 Bespoke Timber Building

Scale: 1:100

Title: Garage

Name: Philip Gready

Date: 13/03/2026