



2310

FRONT ELEVATION OF SHOPFRONT
18 PANES AS ORIGINAL 1:10

1610

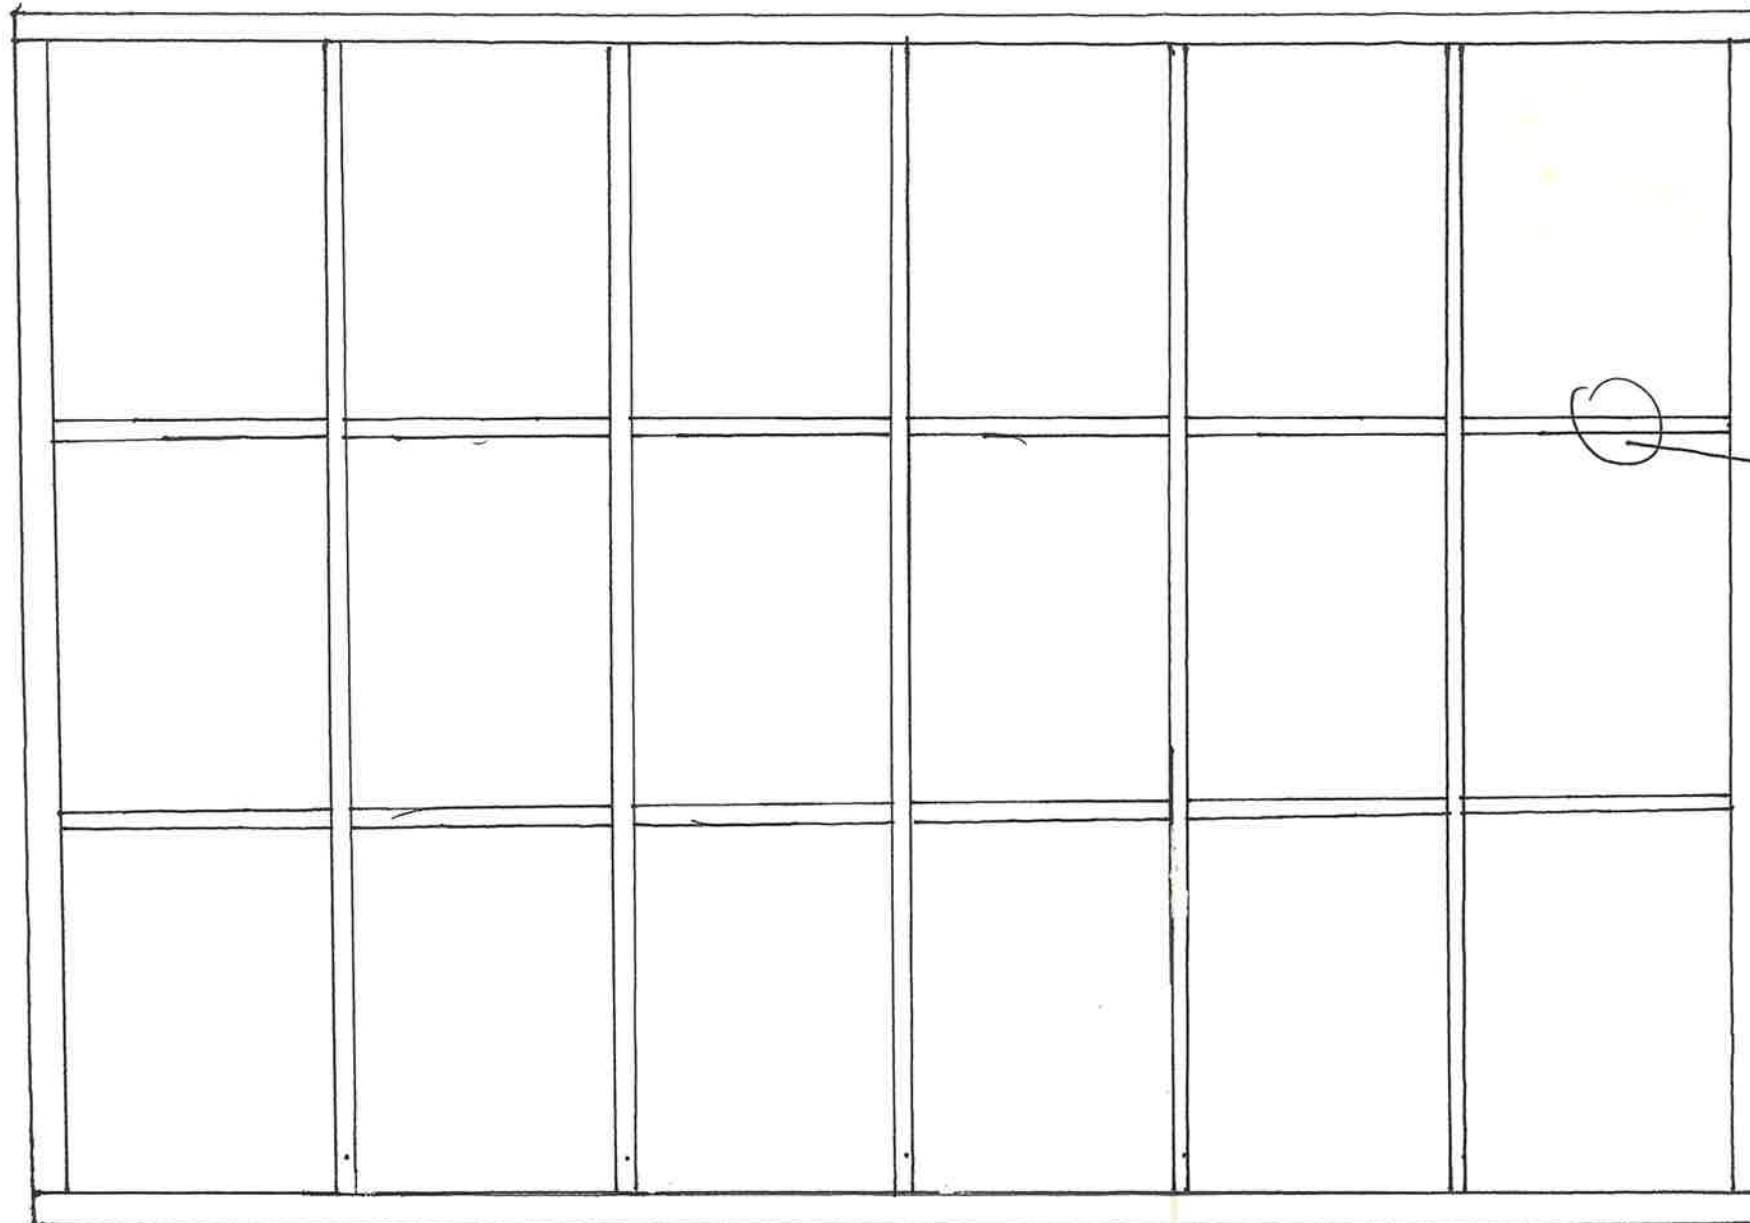

GLAZING BAR AS DETAIL 1:1

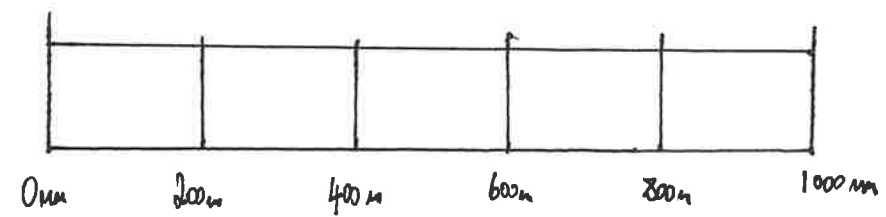

1:10