



ELEVATION 1

Datum: 60.00m
Elevation 1




ELEVATION 3

Datum: 60.00m
Elevation 3




ELEVATION 5

Datum: 60.00m
Elevation 5

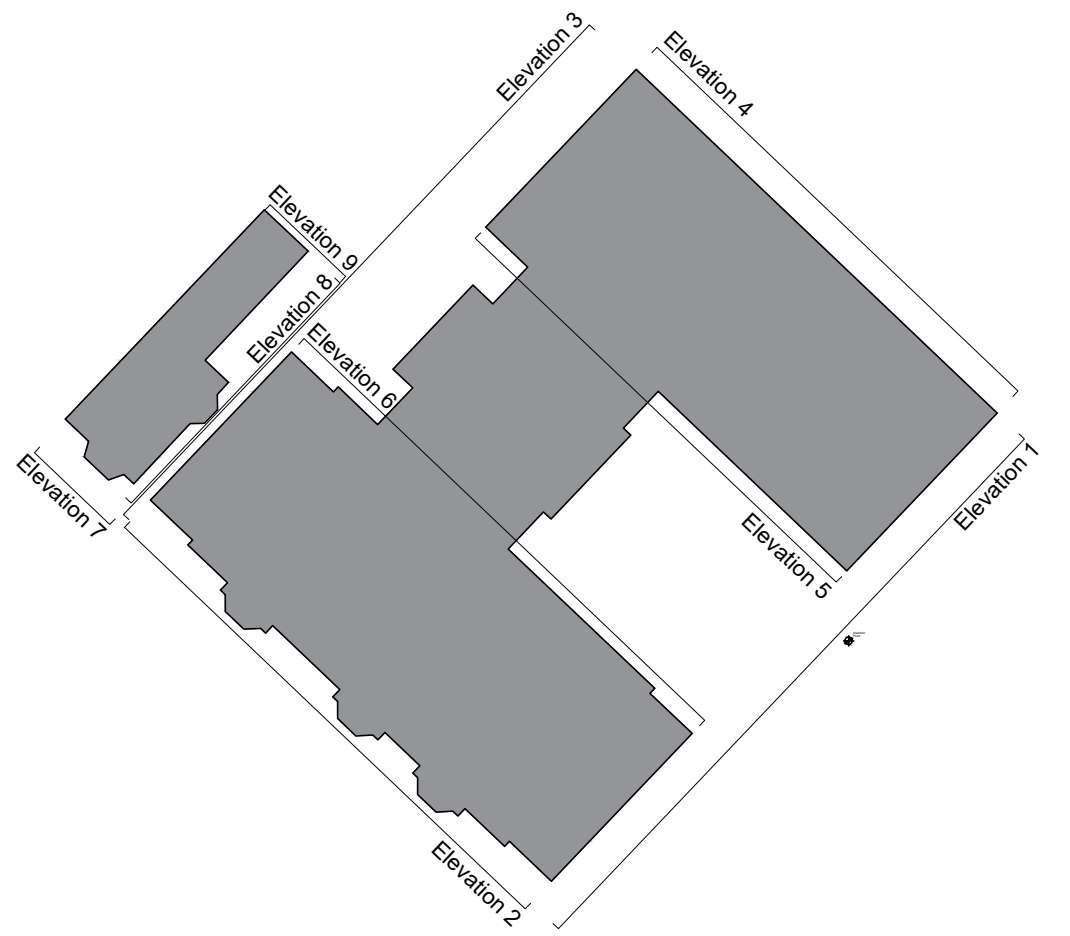

NOTES:

ANY DISCREPANCIES TO BE BROUGHT TO THE ATTENTION OF OSMOND TRICKS. COPYRIGHT OF OSMOND TRICKS. DO NOT SCALE

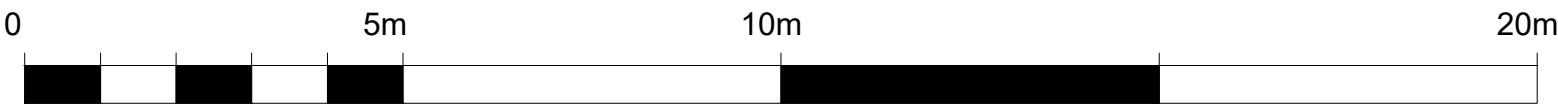

ARCHITECTURE & DESIGN
8-10 WHITE LADIES ROAD - BRISTOL - BS8 1PD

Country Court Care

Westbury Court Care Home
6 Station Road
Westbury, BA13 3JH

Existing Elevations
Sheet 1

2411

014

[-]

N

SCALE: 1:100

23.09.2024

SIZE: A1

