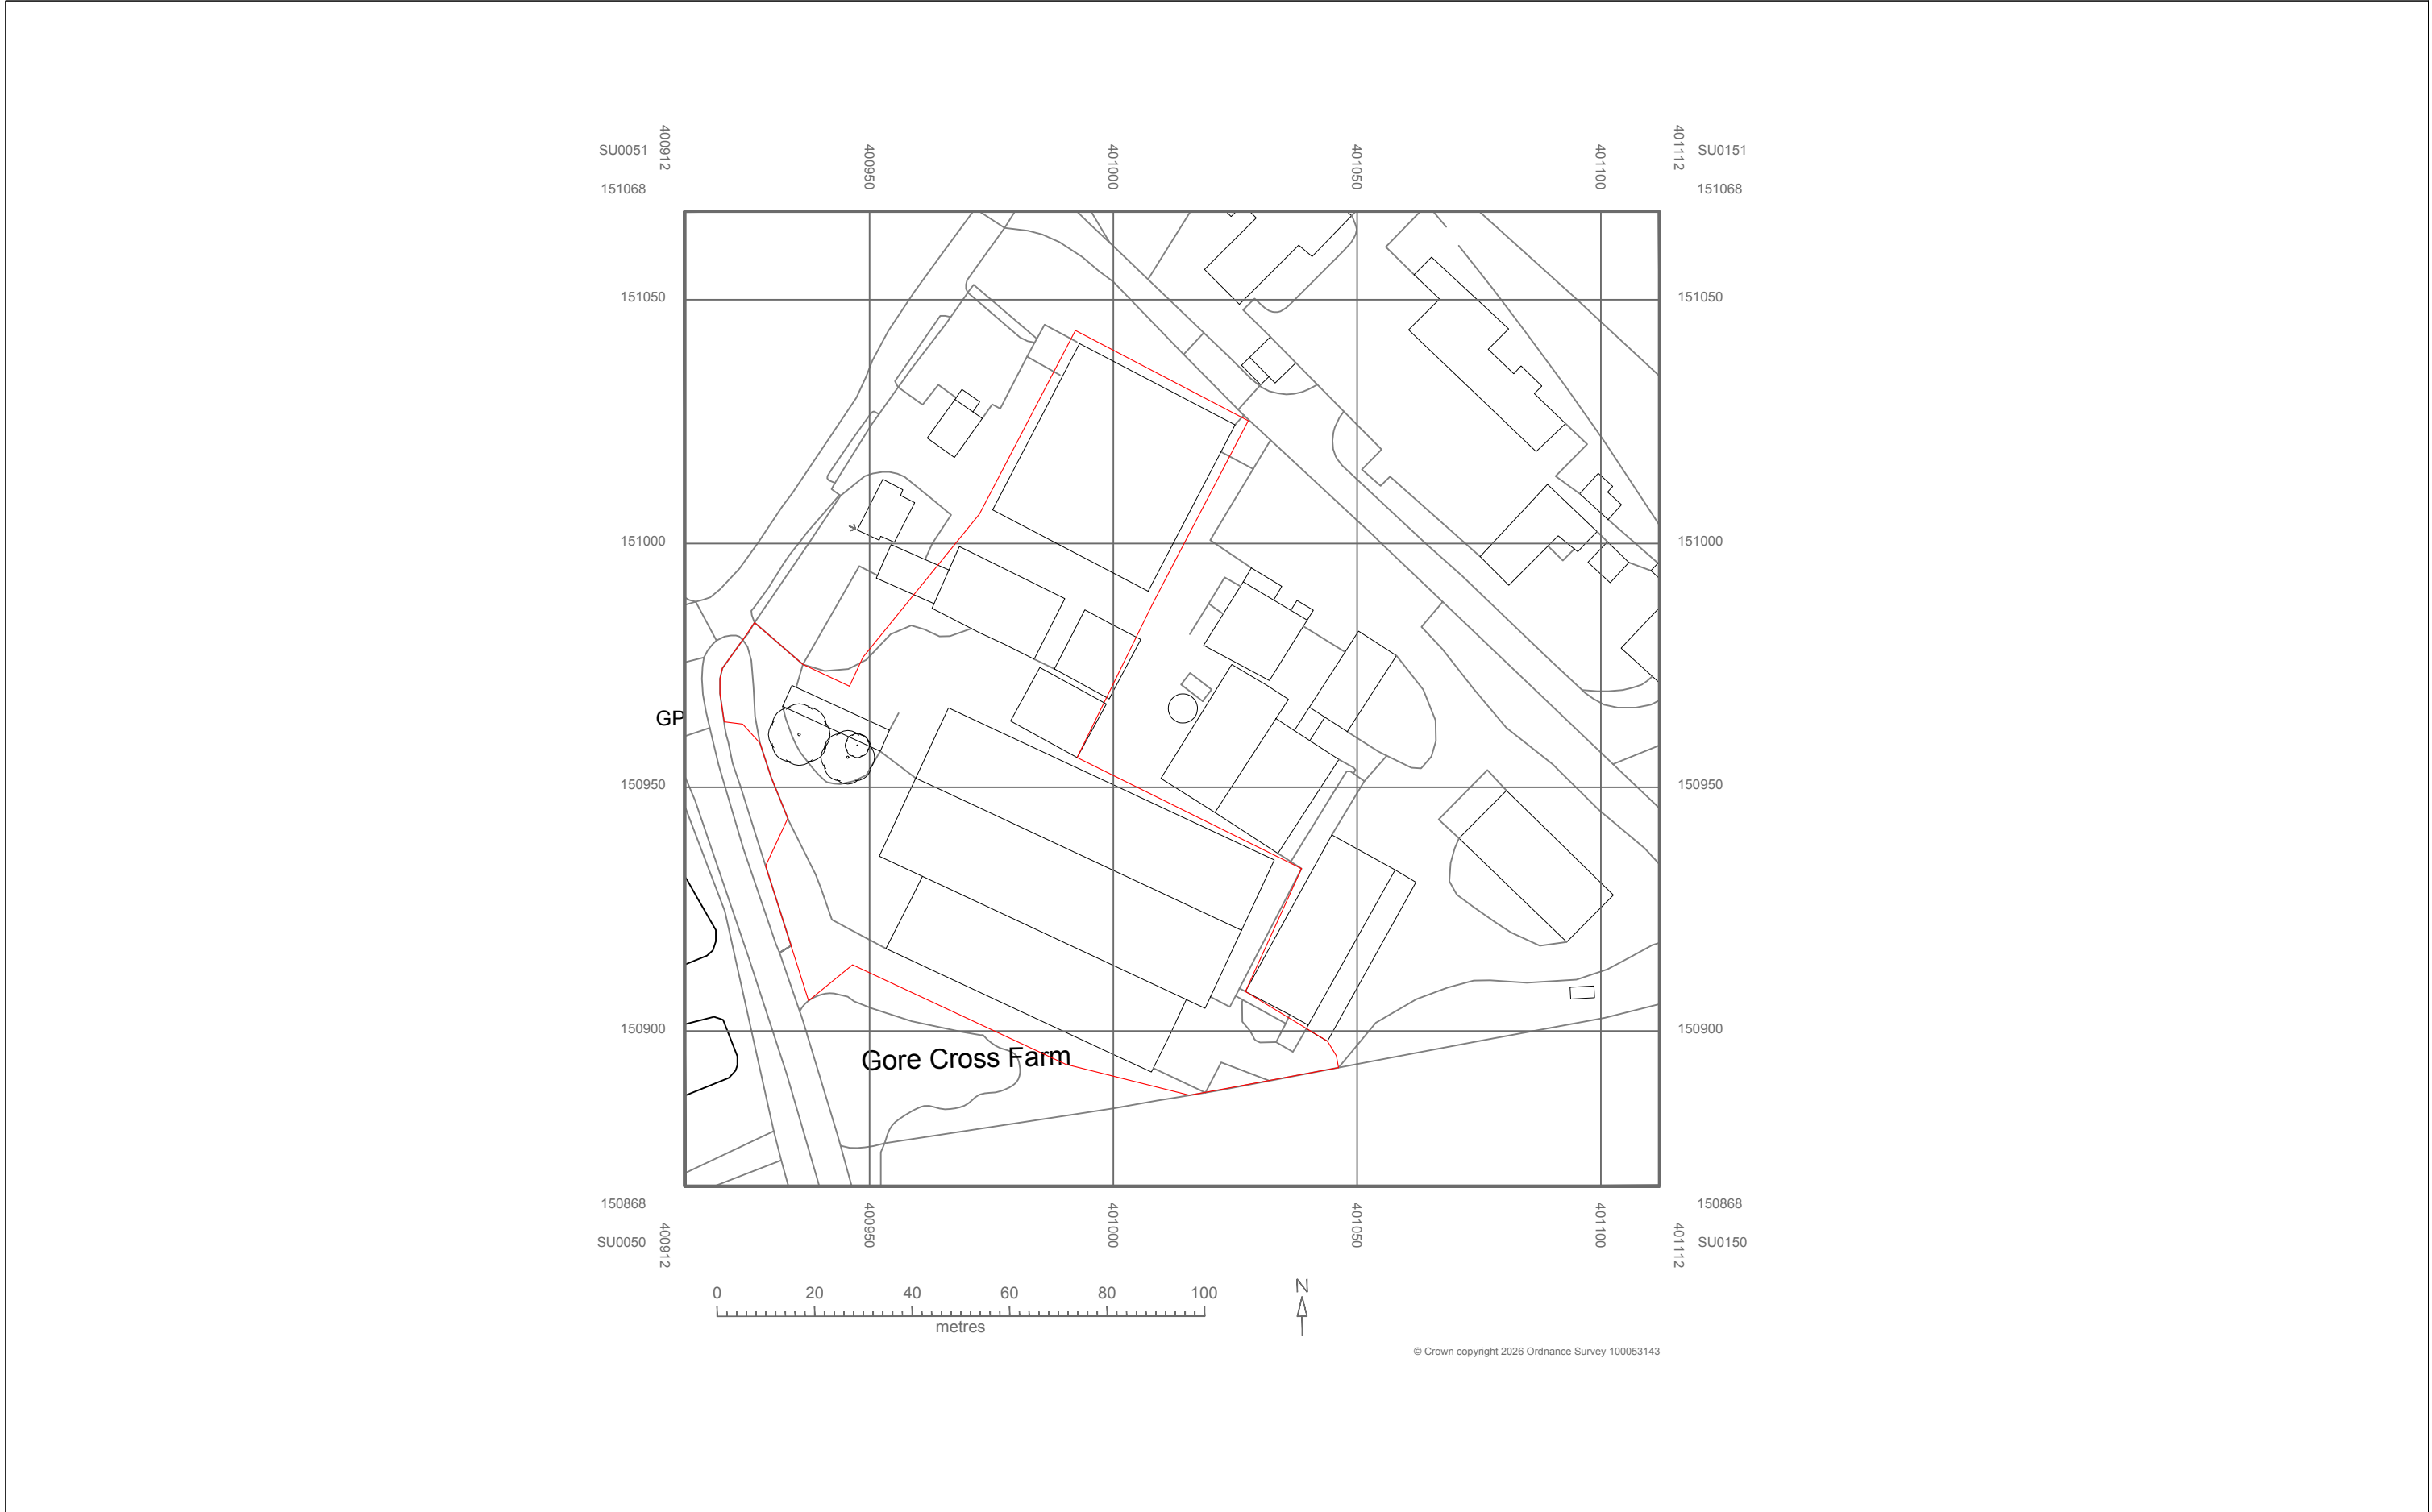


This drawing has been produced by Tim Collins and is not to be used or reproduced by any other party for any purpose.

Site survey to be conducted before any building work is carried out. Any discrepancies to be reported to architect

DO NOT SCALE from drawings.

ISSUE:  
**PLANNING ISSUE**

PROJECT:  
**NEW AGRICULTURAL  
SHEDS, GORE CROSS  
FARM, SN10 4NB**

TITLE:  
**LOCATION PLAN**

SCALE:  
**1:1250 @ A3**

DATE:  
**FEB 2026**

DWG NO:

**GXF - 001**