


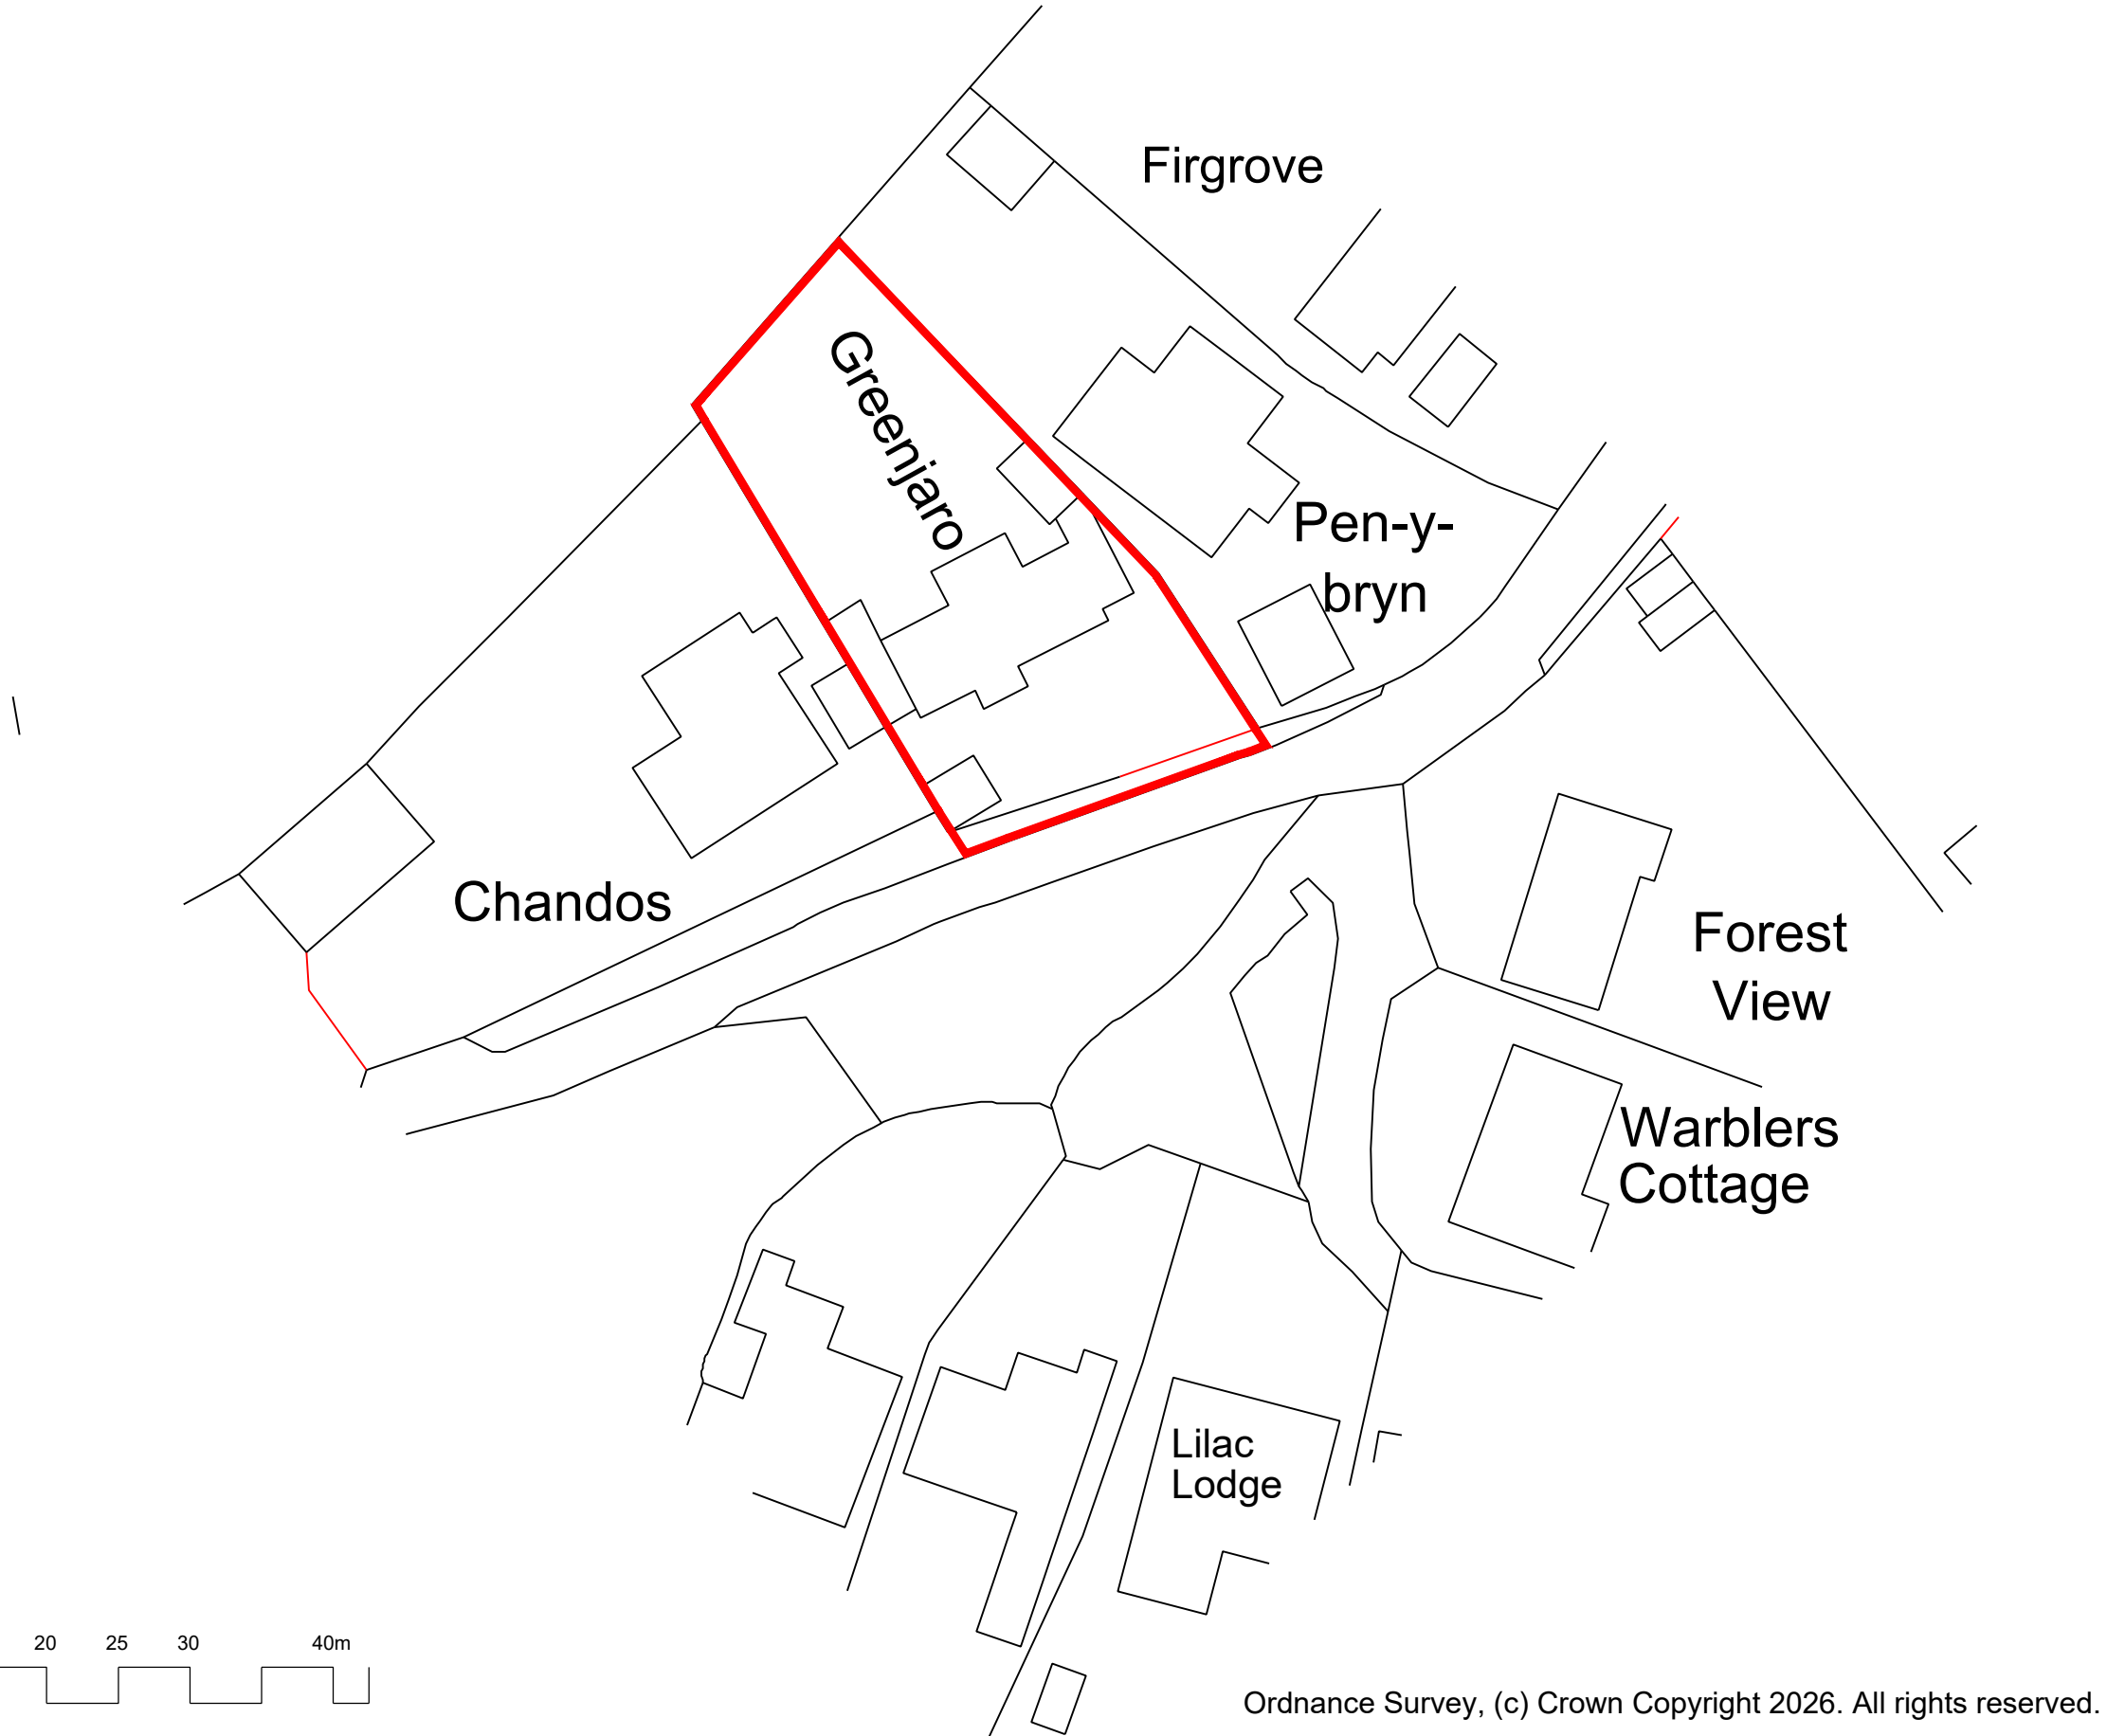

Ordnance Survey, (c) Crown Copyright 2026. All rights reserved. Licence number 100022432

Please Note:

This drawing can only be scaled for planning purposes. Dimensions to be checked on site and any discrepancies are to be highlighted to the Architect prior to construction.

Topographical / Ordnance Survey information shown has been prepared by a third party, HGP accept no responsibility for accuracy or completeness of the survey.

This drawing is to be read in conjunction with all other project drawings, construction notes and / or project specifications including those by other project consultants and specialists. All discrepancies should be reported immediately.

Design subject to detail development / approval. Measurements and accommodation schedules subject to amendments following coordinated input by others. Costings cannot be finalised until approval /confirmation by relevant authorities and Client.

Rev.	Description	DATE	DB	CB
------	-------------	------	----	----

Location Plan

PROJECT Greenjaro, Whiteparish	JOB NO. Gibbs
SCALE @A3 1:500	DATE Jan '26
DRAWN BY/CHECKED BY VP /HJE	REVISION -
DWG# 01	STATUS For Information

© HGP Architects Ltd.
Furzehall Farm, Wickham Road
Fareham, Hampshire, PO16 7JH

01329 283 225
email@hgp-architects.co.uk
hgp-architects.co.uk

