



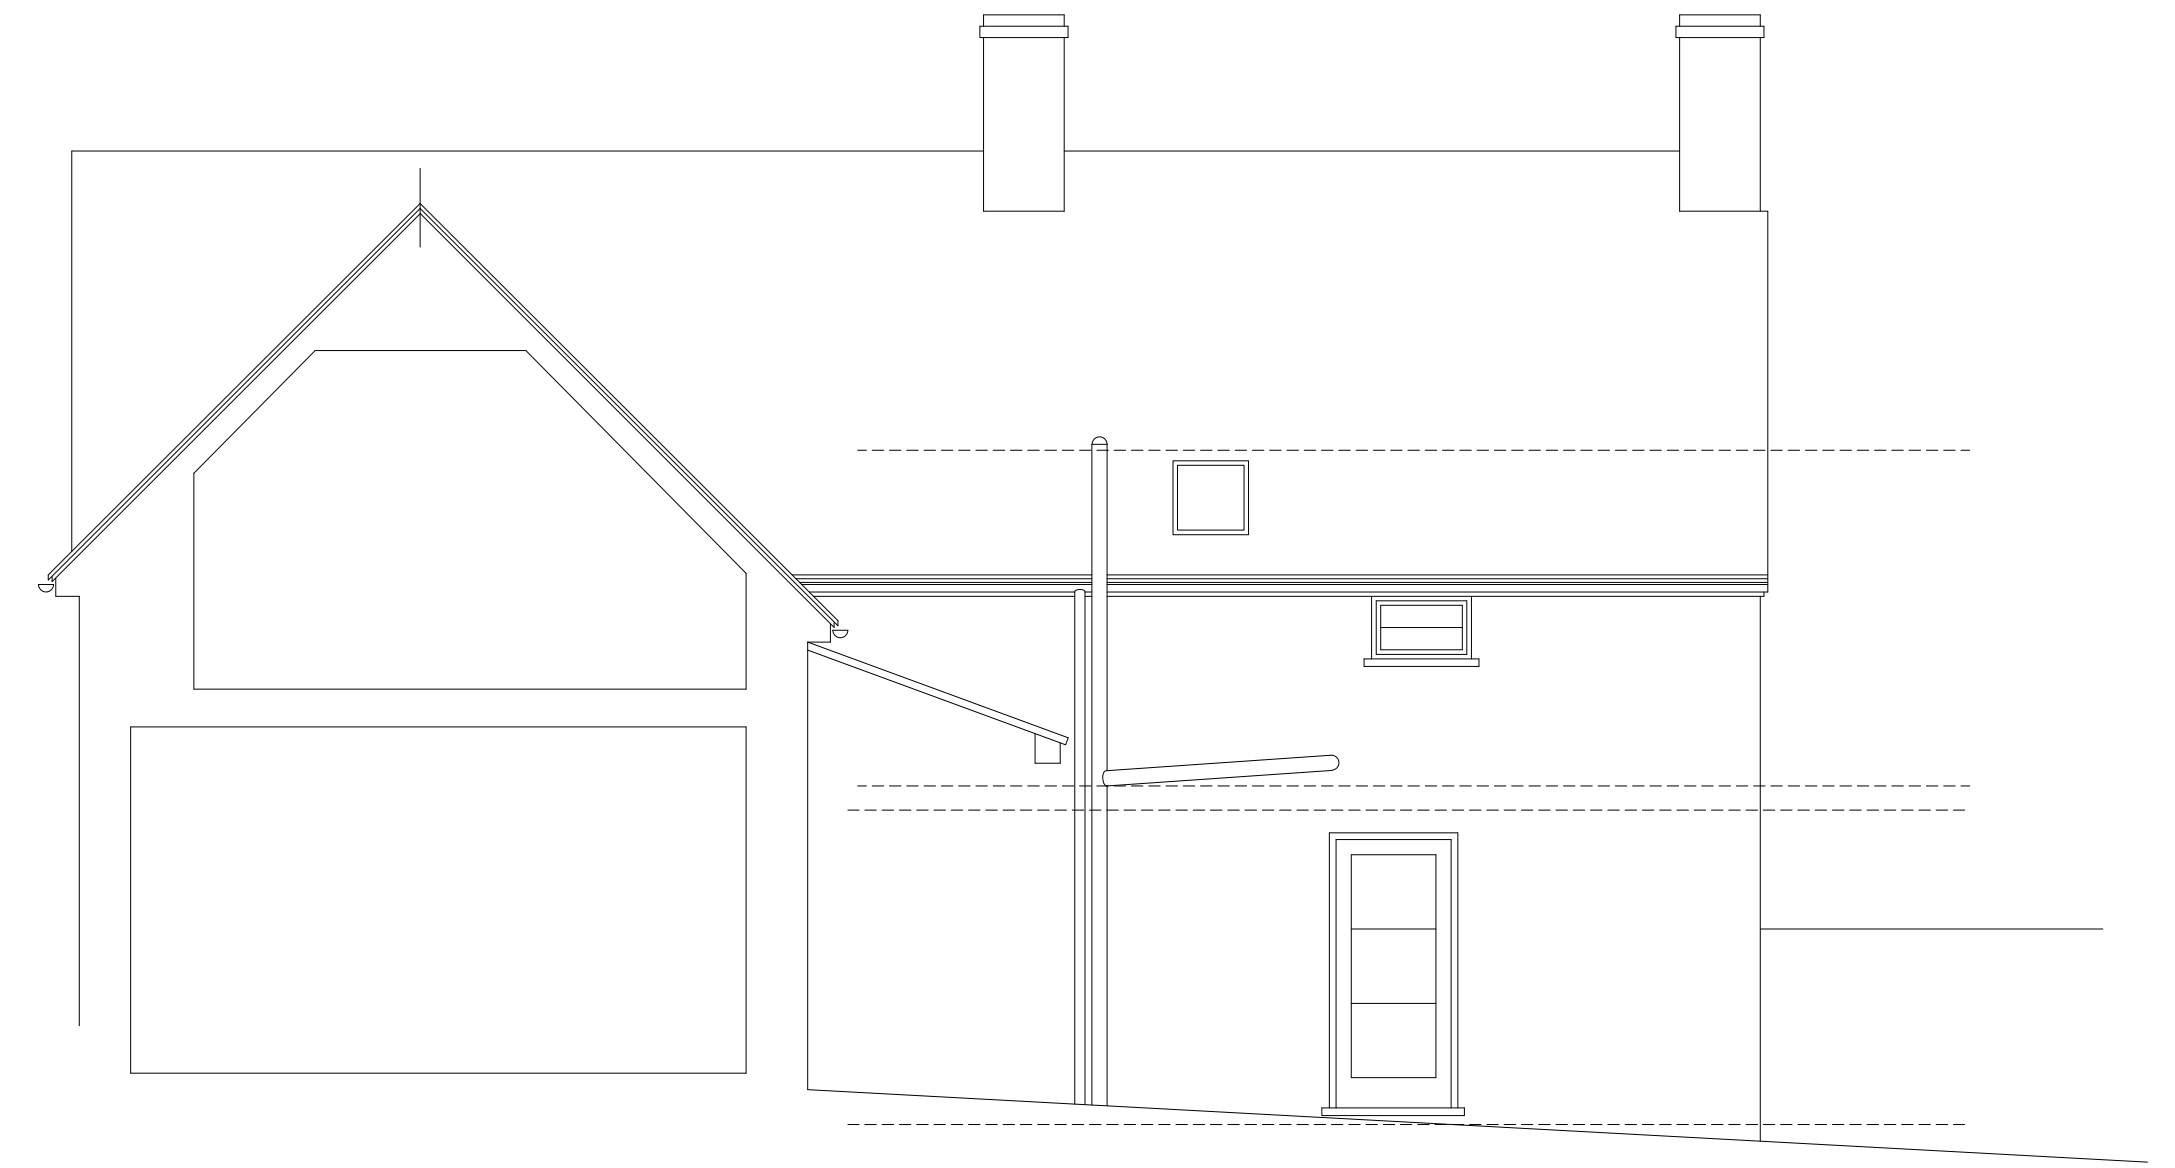

NORTH ELEVATION 1:50

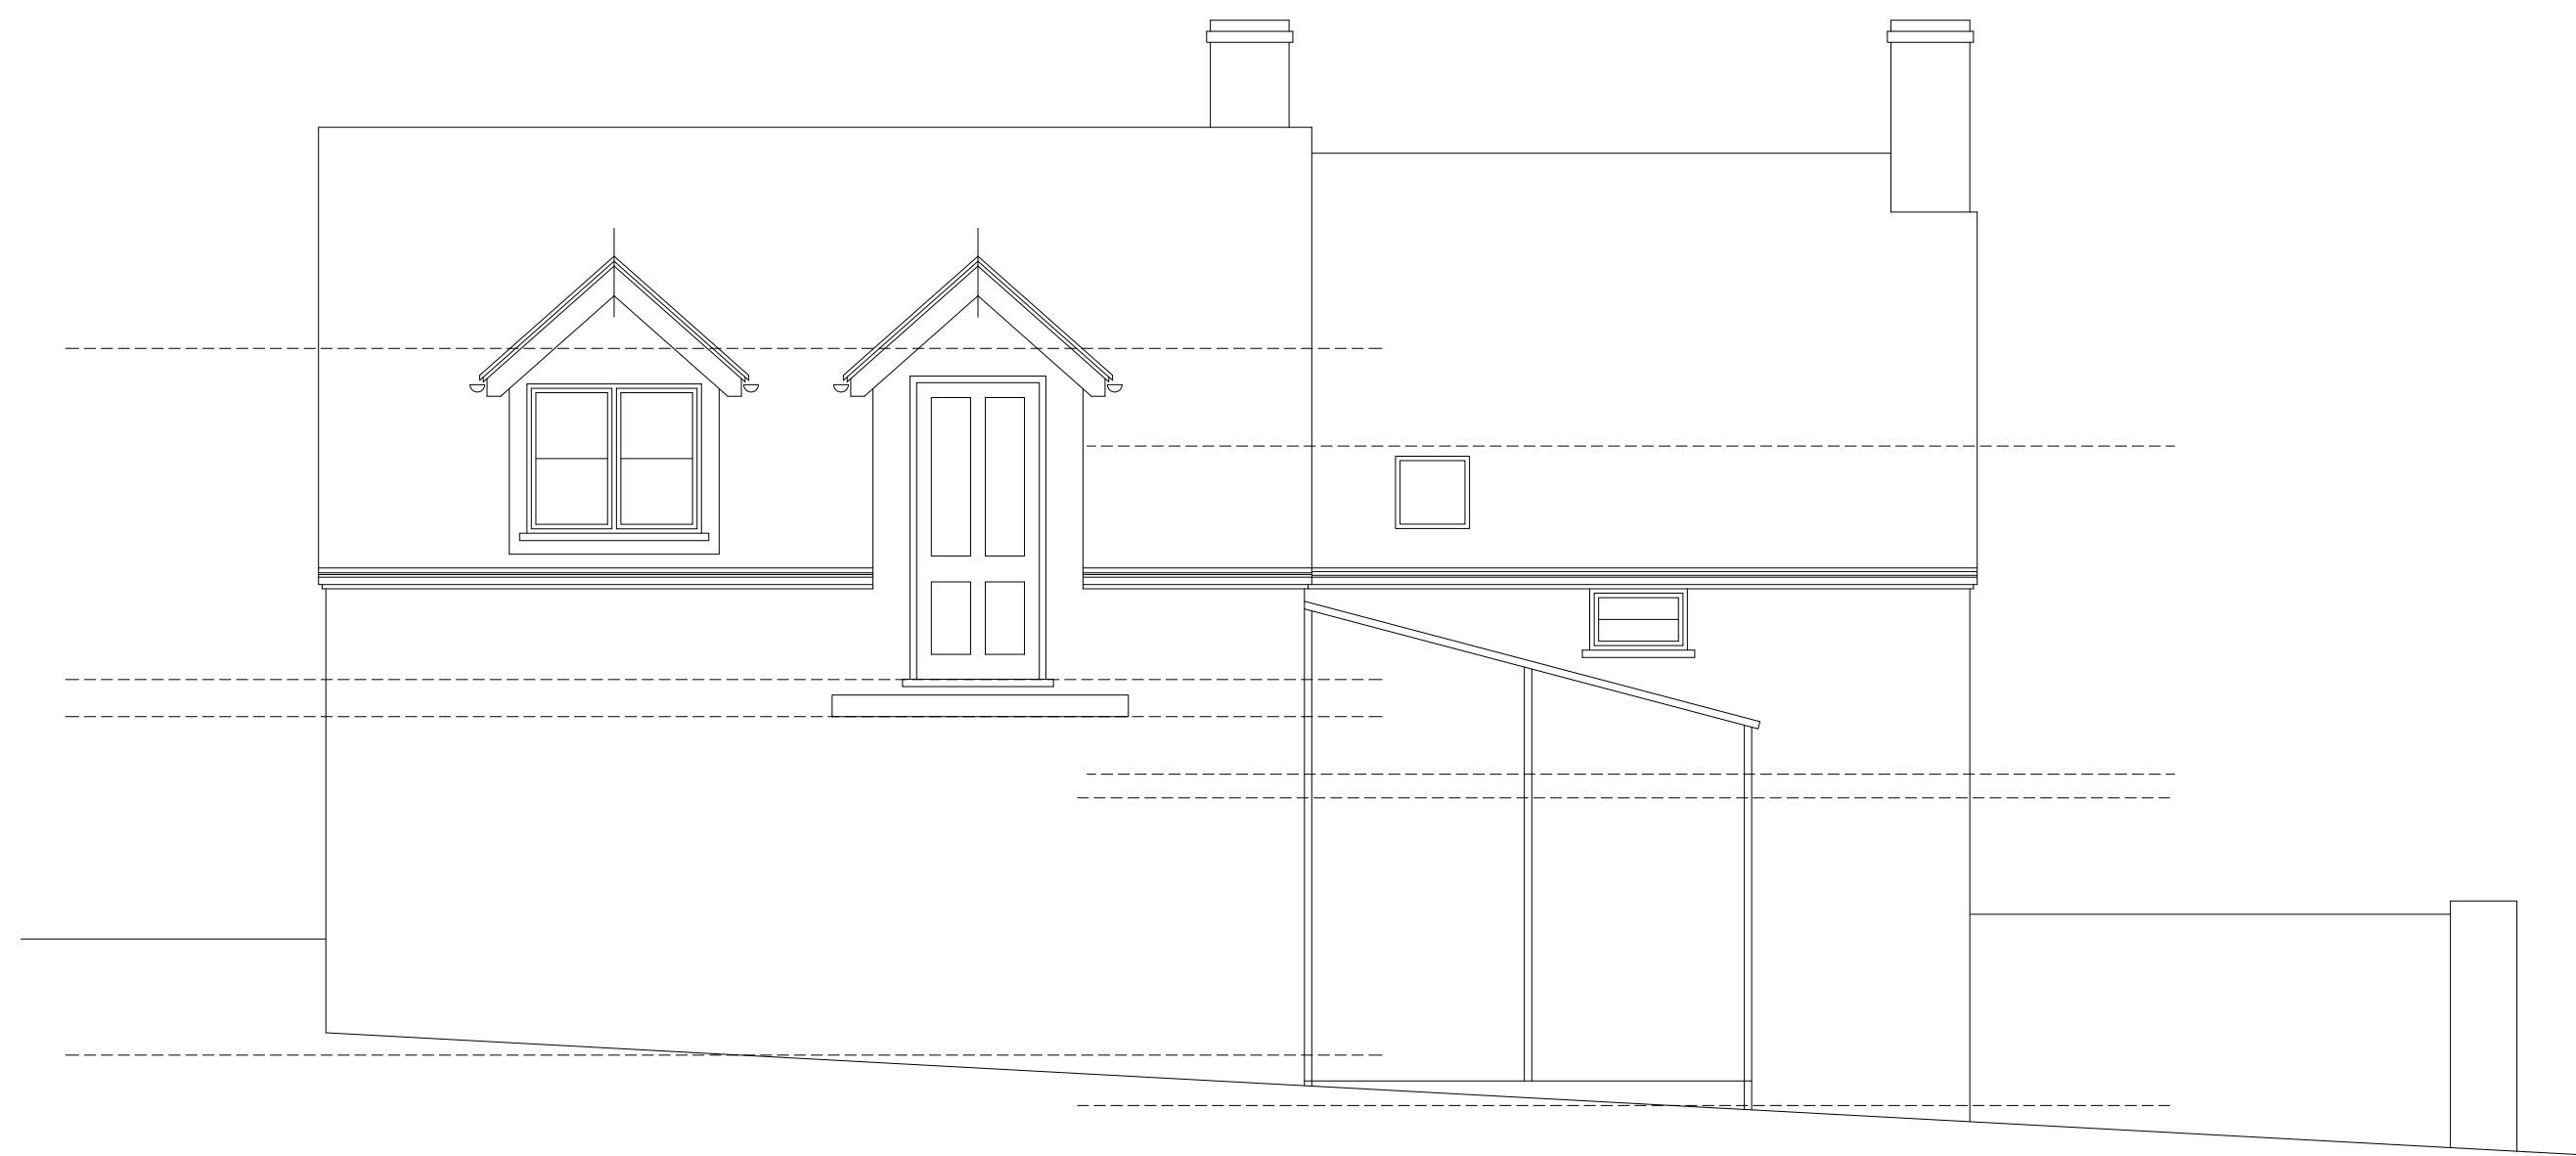

EAST



EAST



WEST



SURVEY
CLIFFSBROOK, MIDDLE COMBE
SALISBURY, WILTSHIRE, SP7 9LX
FOR MR & MRS C SYKES

2722/2A

1:50@A1