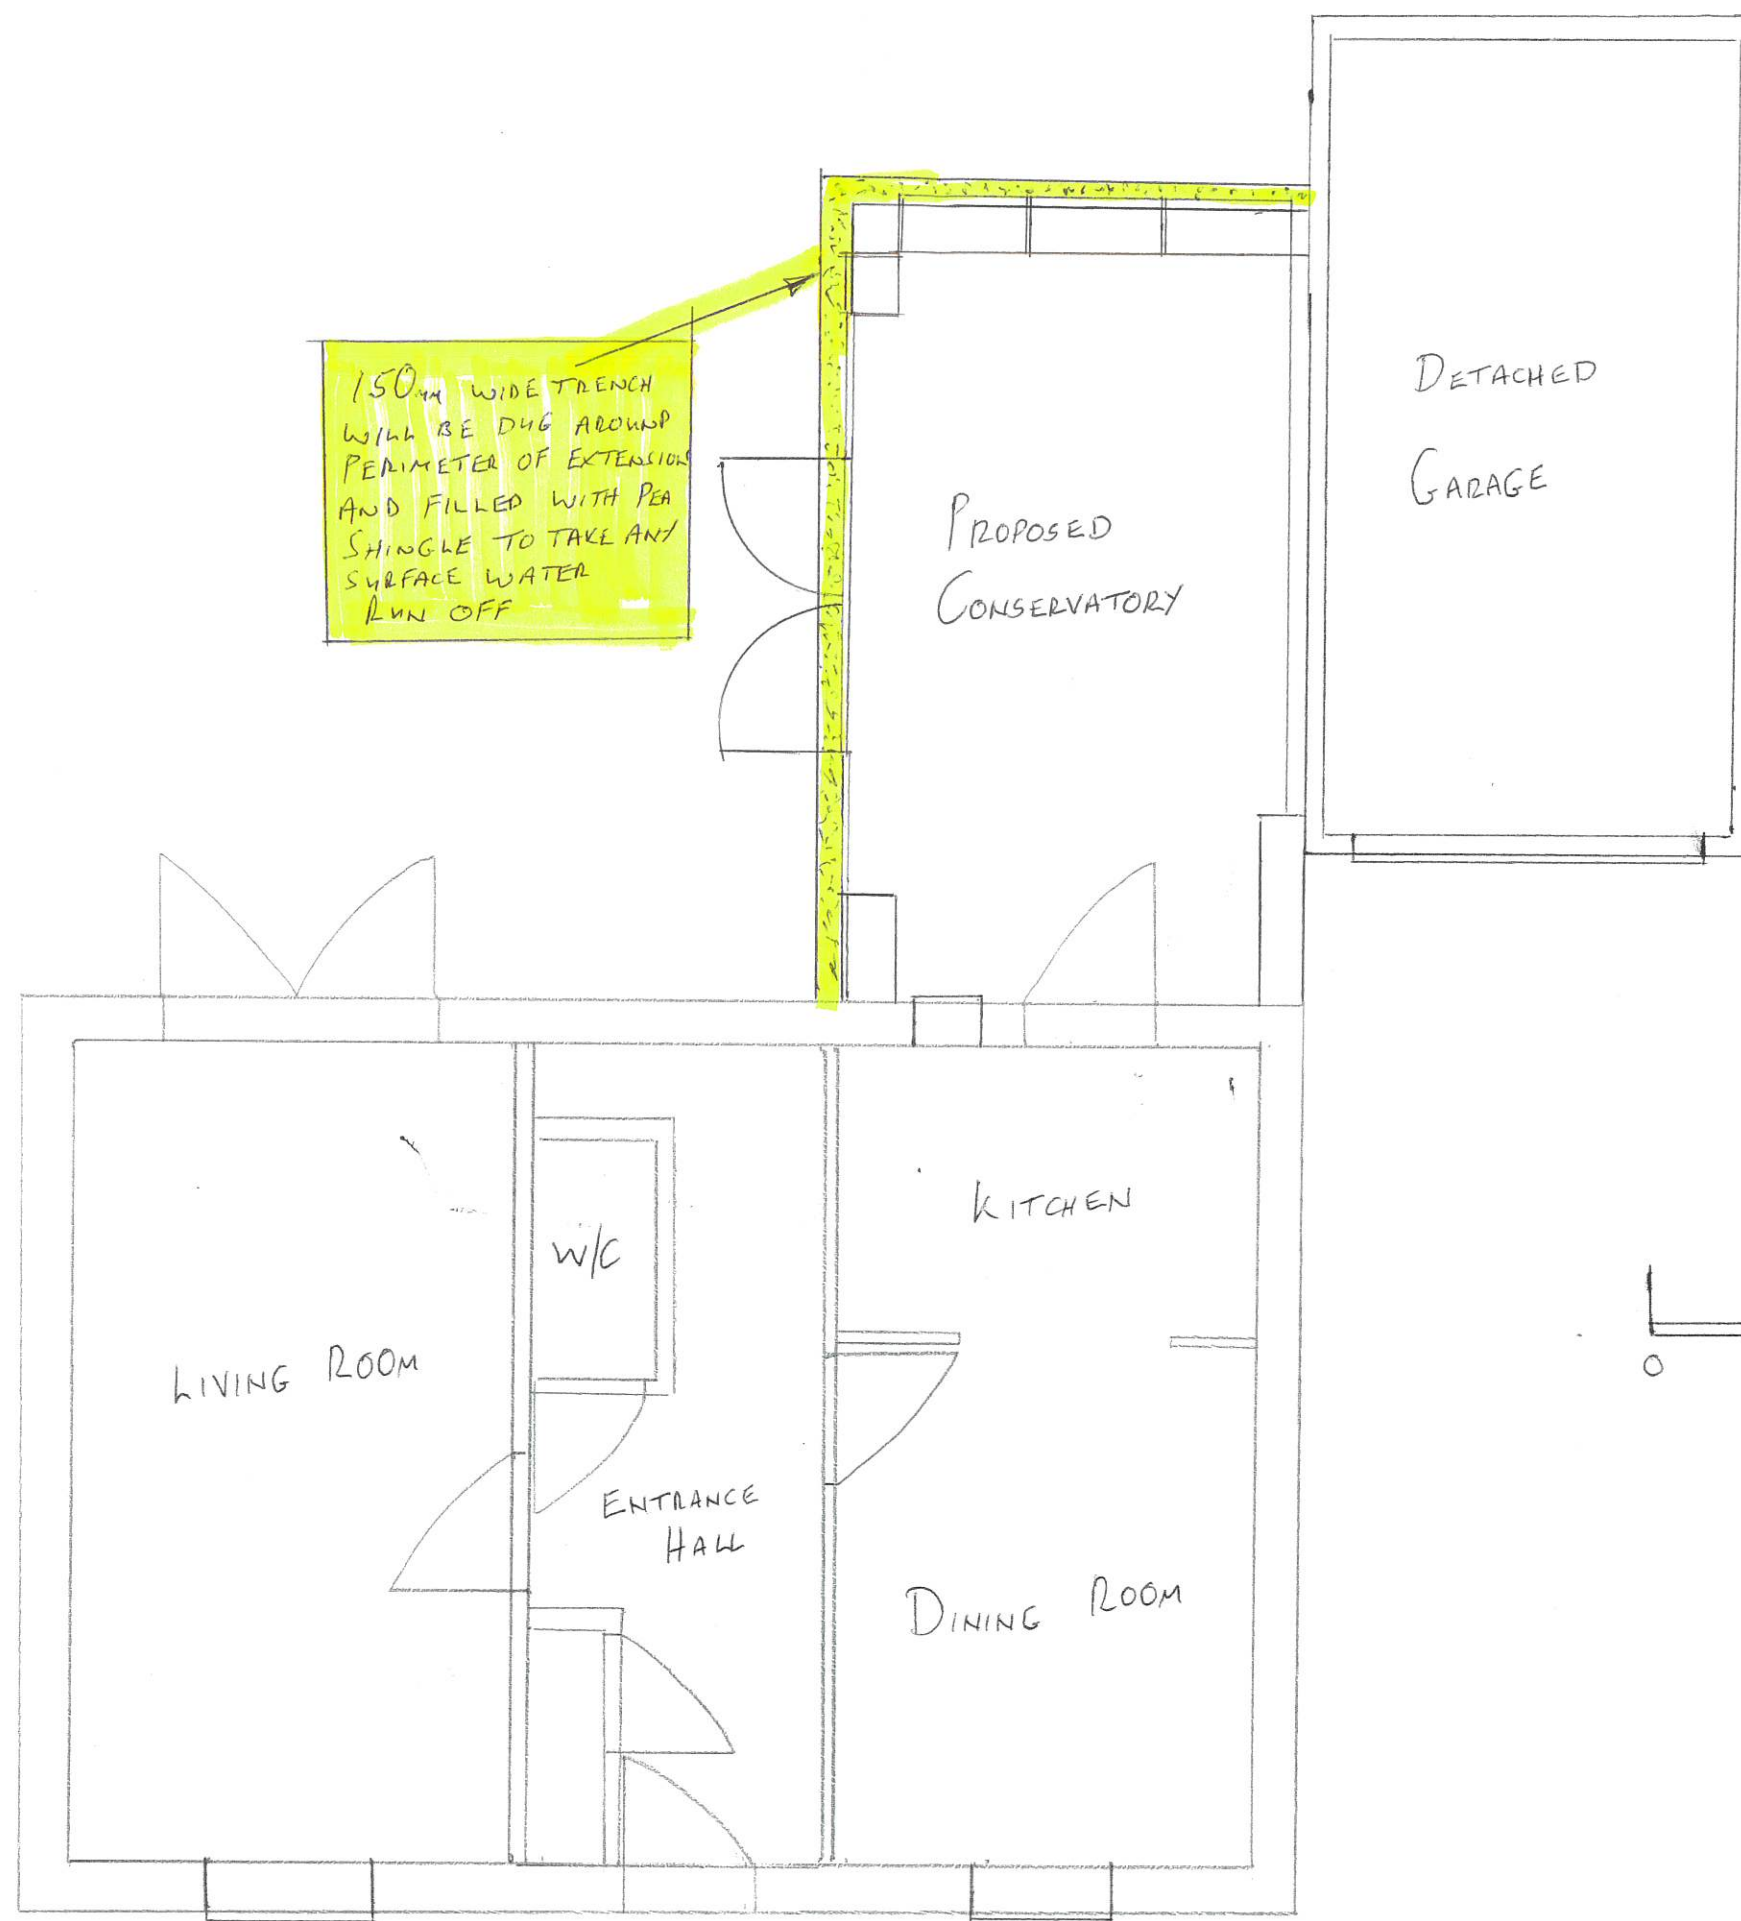


SCALE 1:50

PROPOSED GROUND FLOOR
PLAN

34 MAUNDERS DRIVE
STAVERTON