
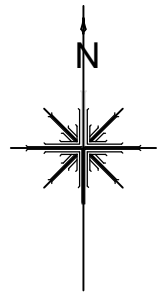
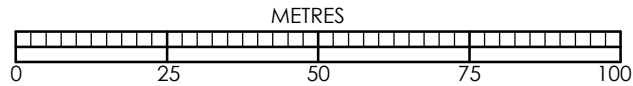


Rev	Drm	Date	Description
-	-	-	-

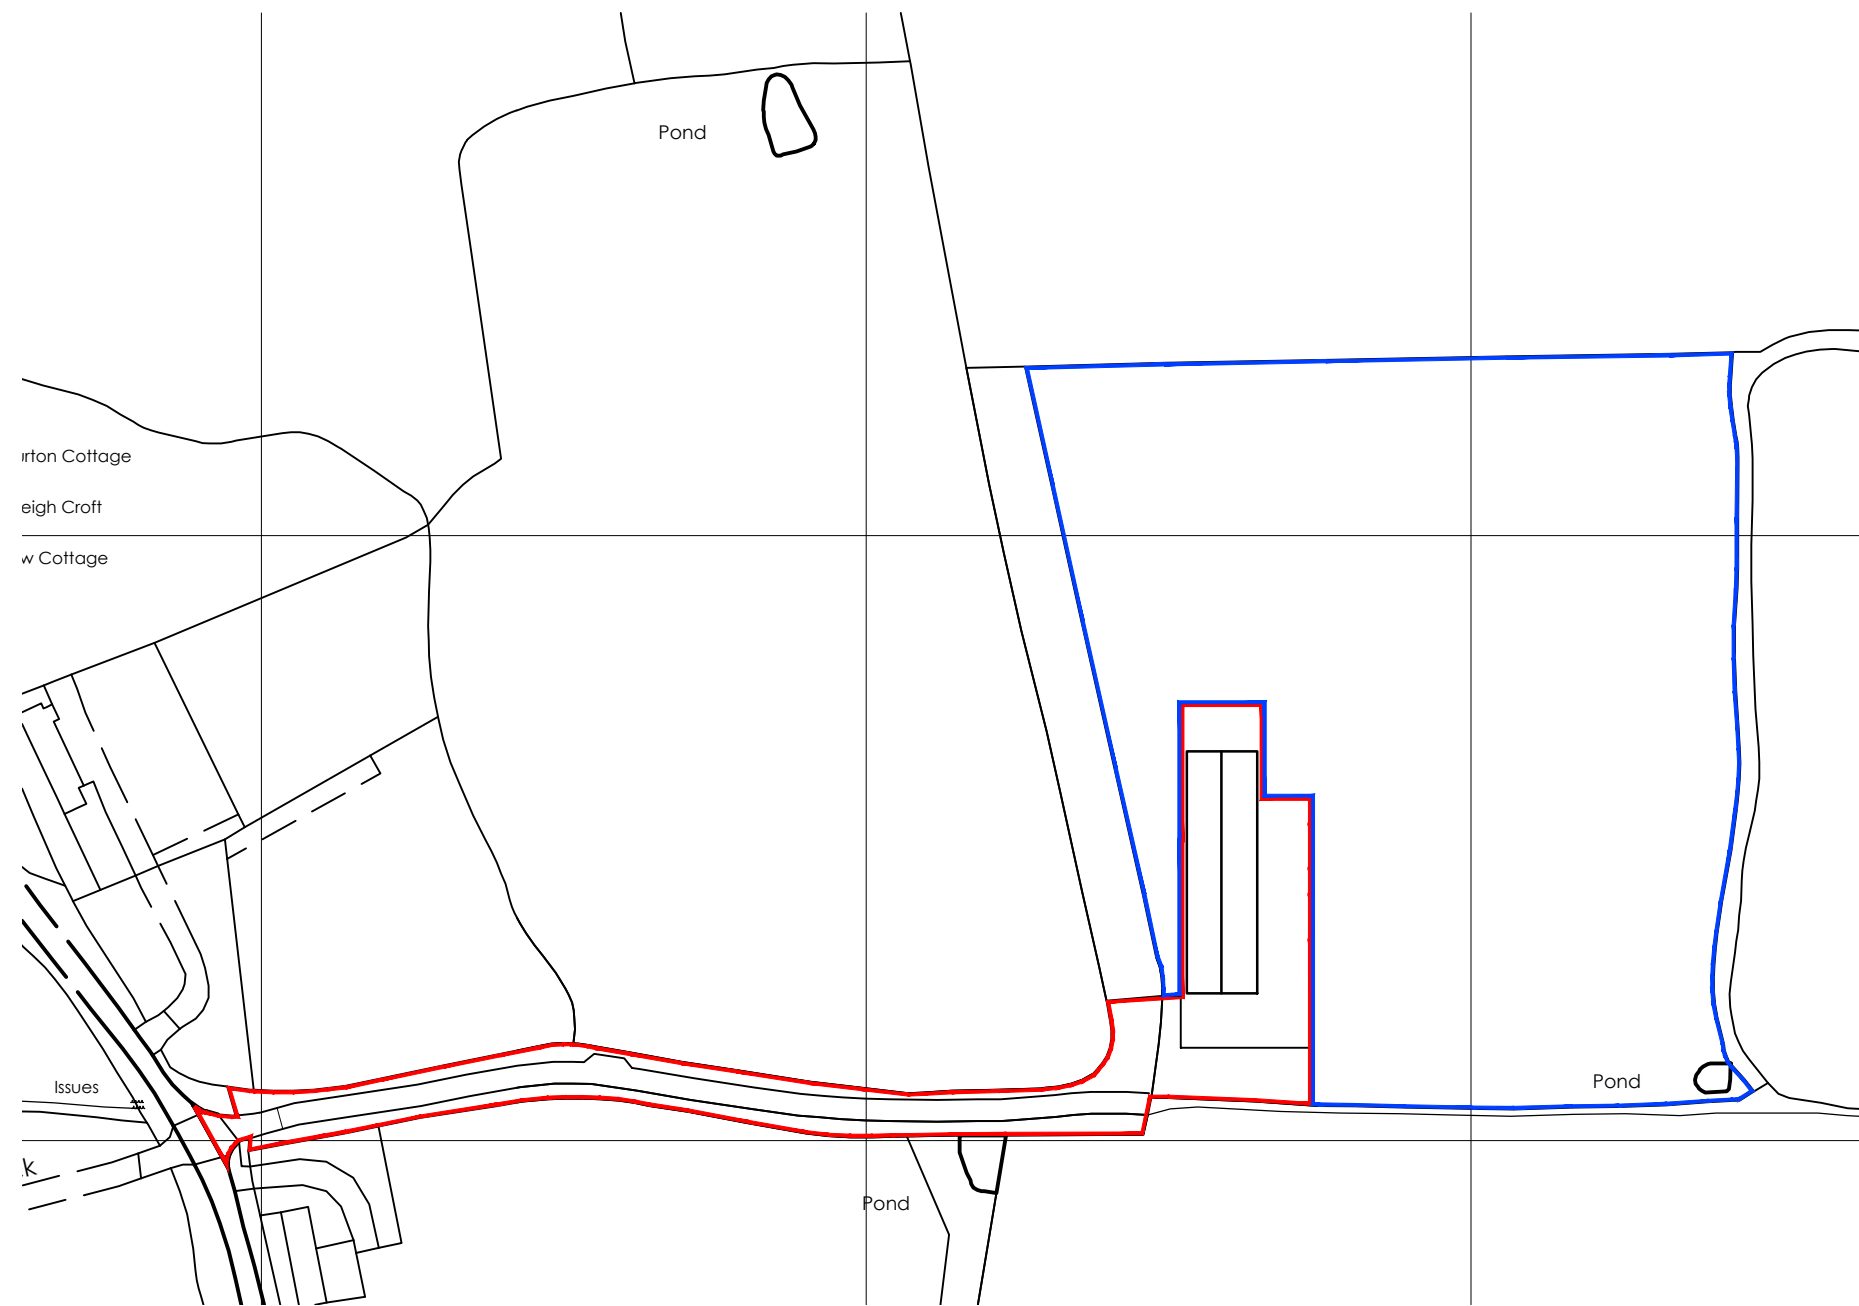

**BRIMBLE
LEA**
Chartered Planning Consultants & Architects
Unit 3, Kingsmead Business Park,
Gillingham, Dorset, SP8 5FB
T (01747) 823232 www.brimblelea.com

PROJECT
**Barn at Burton, Mere,
Warminster, BA12 6BR**

DRAWING
Location Plan

SCALE
1:1250 @ A3

DRAWING ORIGINATOR DWR	DRAWING No. 25038-12	REVISION
DATE 11.03.26		