



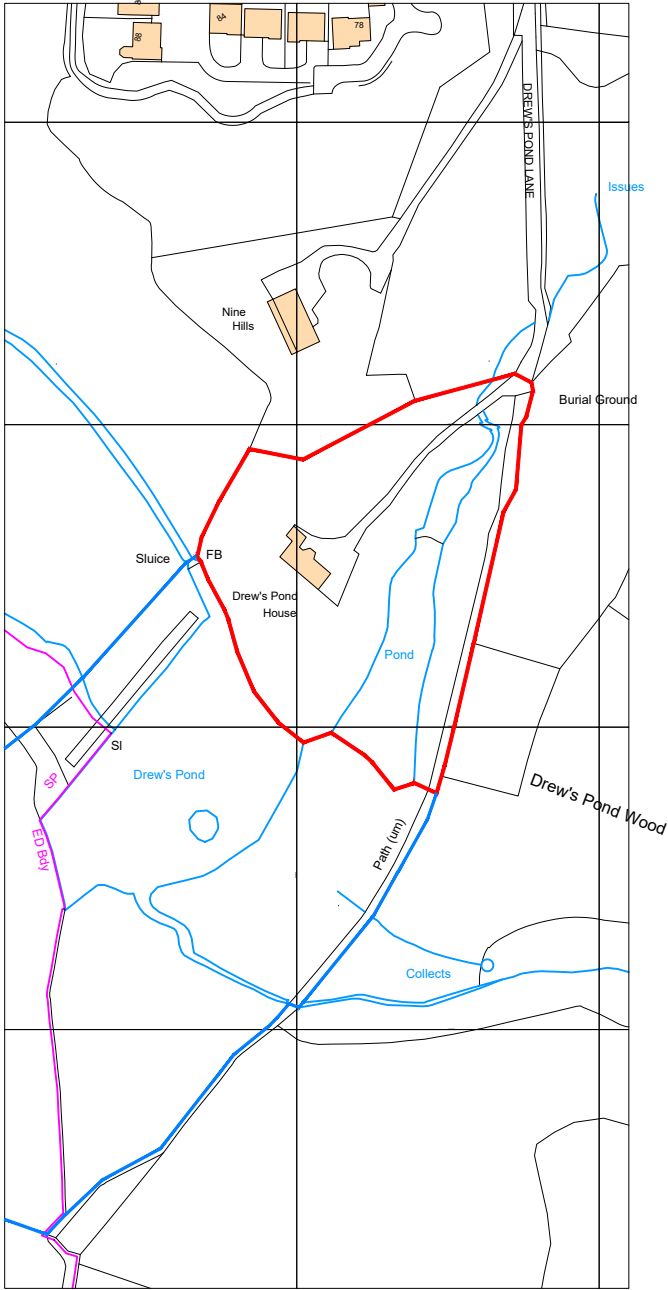

Ordnance Survey, (c) Crown Copyright 2023. All rights reserved. Licence number 100022432

SITE LOCATION PLAN
SCALE 1 : 2500

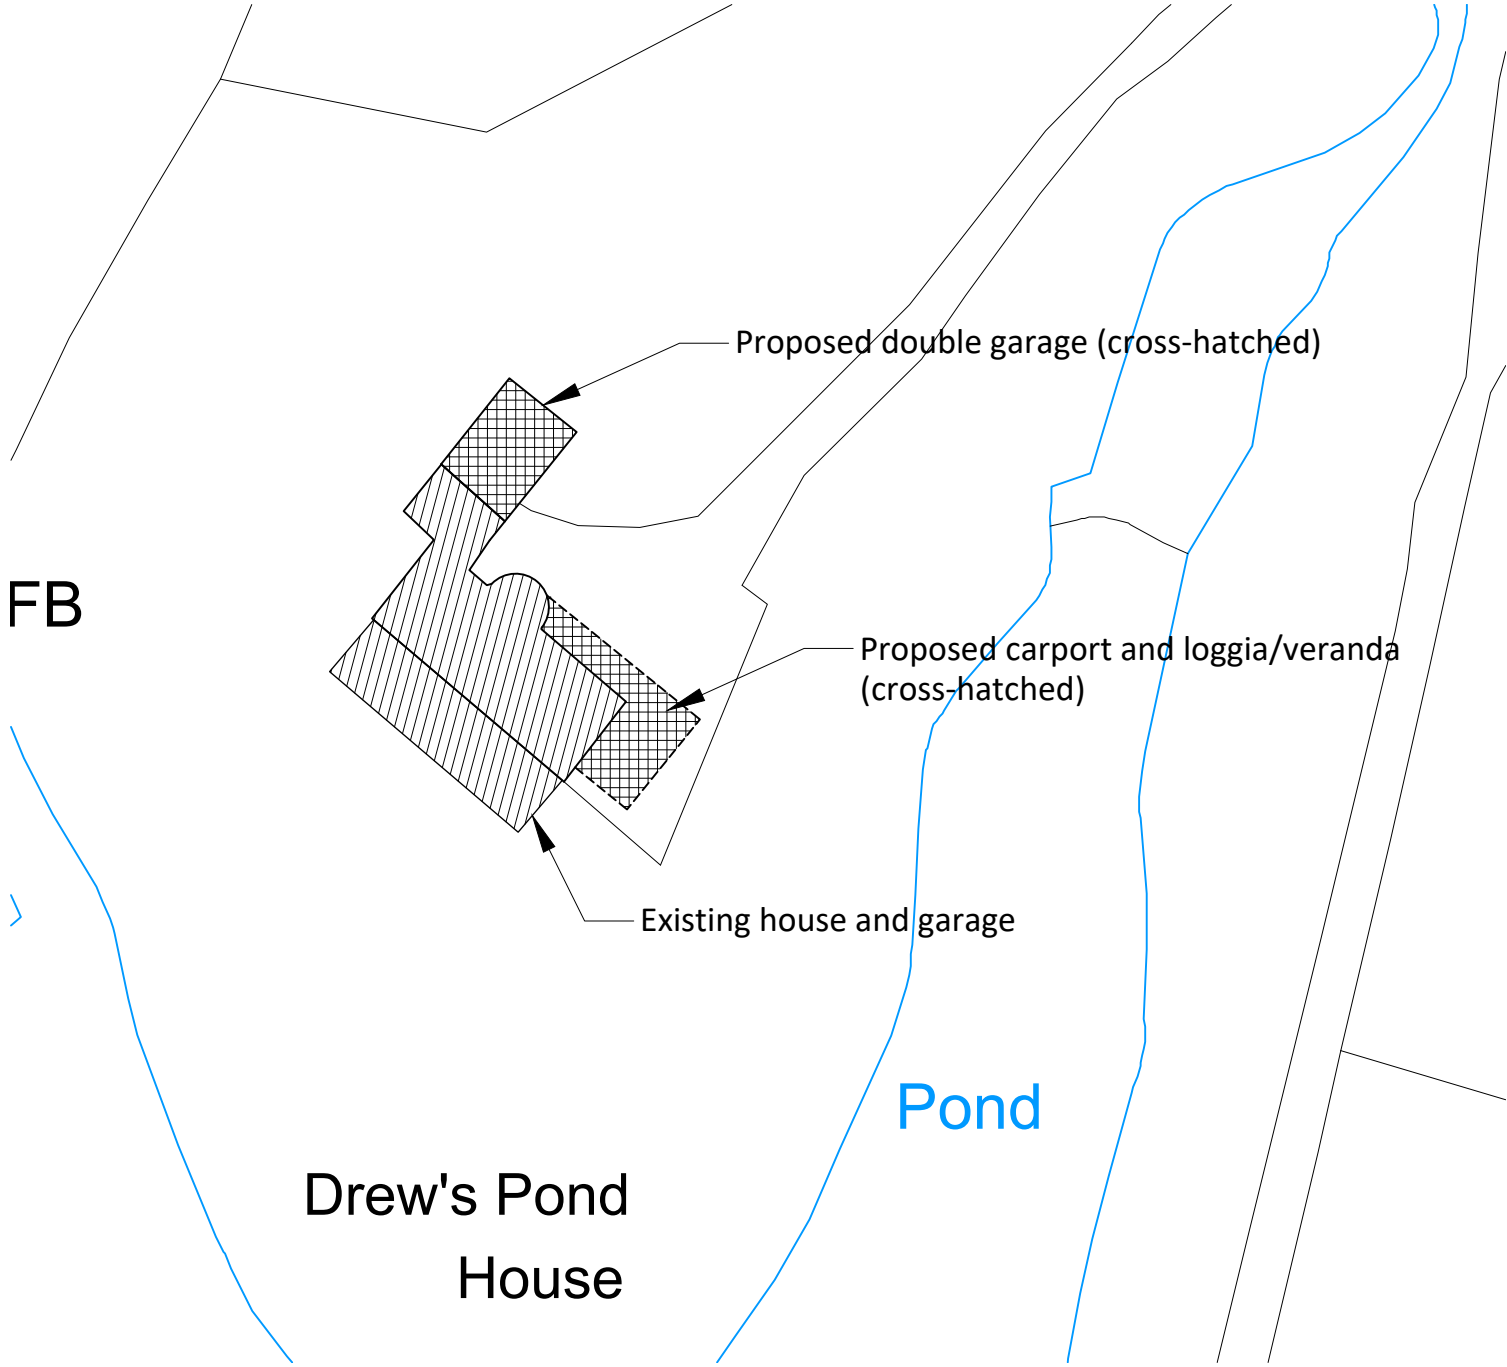


Drew's Pond
House

BLOCK PLAN
SCALE 1 : 500

NORTH



Drews Pond House, Drews Pond Lane, Devizes

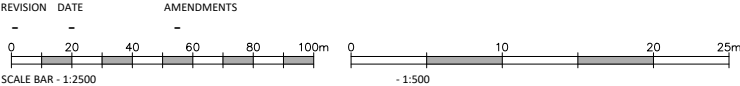

SITE LOCATION & BLOCK PLAN
MATHEWSON WATERS ARCHITECTS
1:2500/ 1:500 @ A3
The Old Surgery
Crowle Road · Lambourn
Berkshire · RG17 8NR
enquiries@mw-architects.co.uk
01488 73131
www.mw-architects.co.uk
RIBA #21053.115
© MATHEWSON WATERS ARCHITECTS LTD
13/03/2026