



Alterations and Extensions

Client Name: Mr and Mrs Andrews
Drawing Name: Proposed Elevations

Site Address: Horton House Gosditch Ashton Keynes Swindon SN6 6NZ

Print Size: A1
Project No: 24_092
Drawing No: 0060


Status: Planning
Revision: B

Drawing Scale:
1:5 = 0.25m
1:10 = 0.5m
1:20 = 1.0m
1:25 = 1.25m
1:50 = 2.5m
1:100 = 5.0m
1:200 = 10.0m
1:250 = 12.5m
1:500 = 25.0m
1:1000 = 50.0m
1:1250 = 62.5m
1:2500 = 125m


Check scale by measuring line above

Do not scale from this drawing. Refer to figured dimensions only. Drawing copyright of Ashleigh Clarke Architects Limited. Company registered in England and Wales | Company No. 12878847.


Change Manager:
Change Description: CH-004 Drawings updated.
By: AC

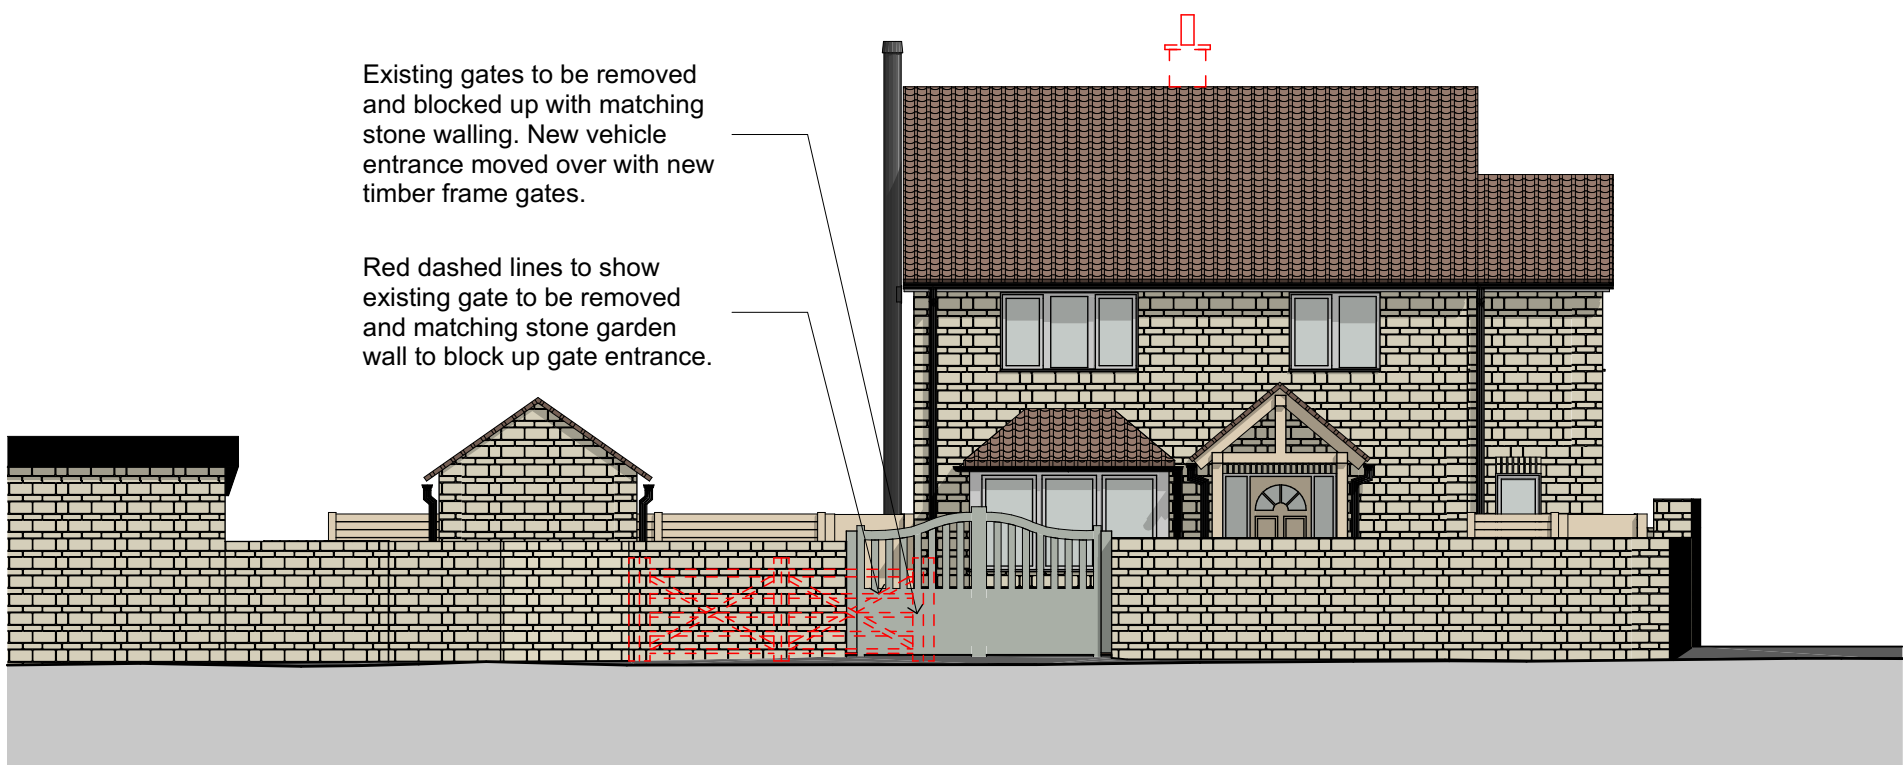


01 North (Front) Elevation 1:100

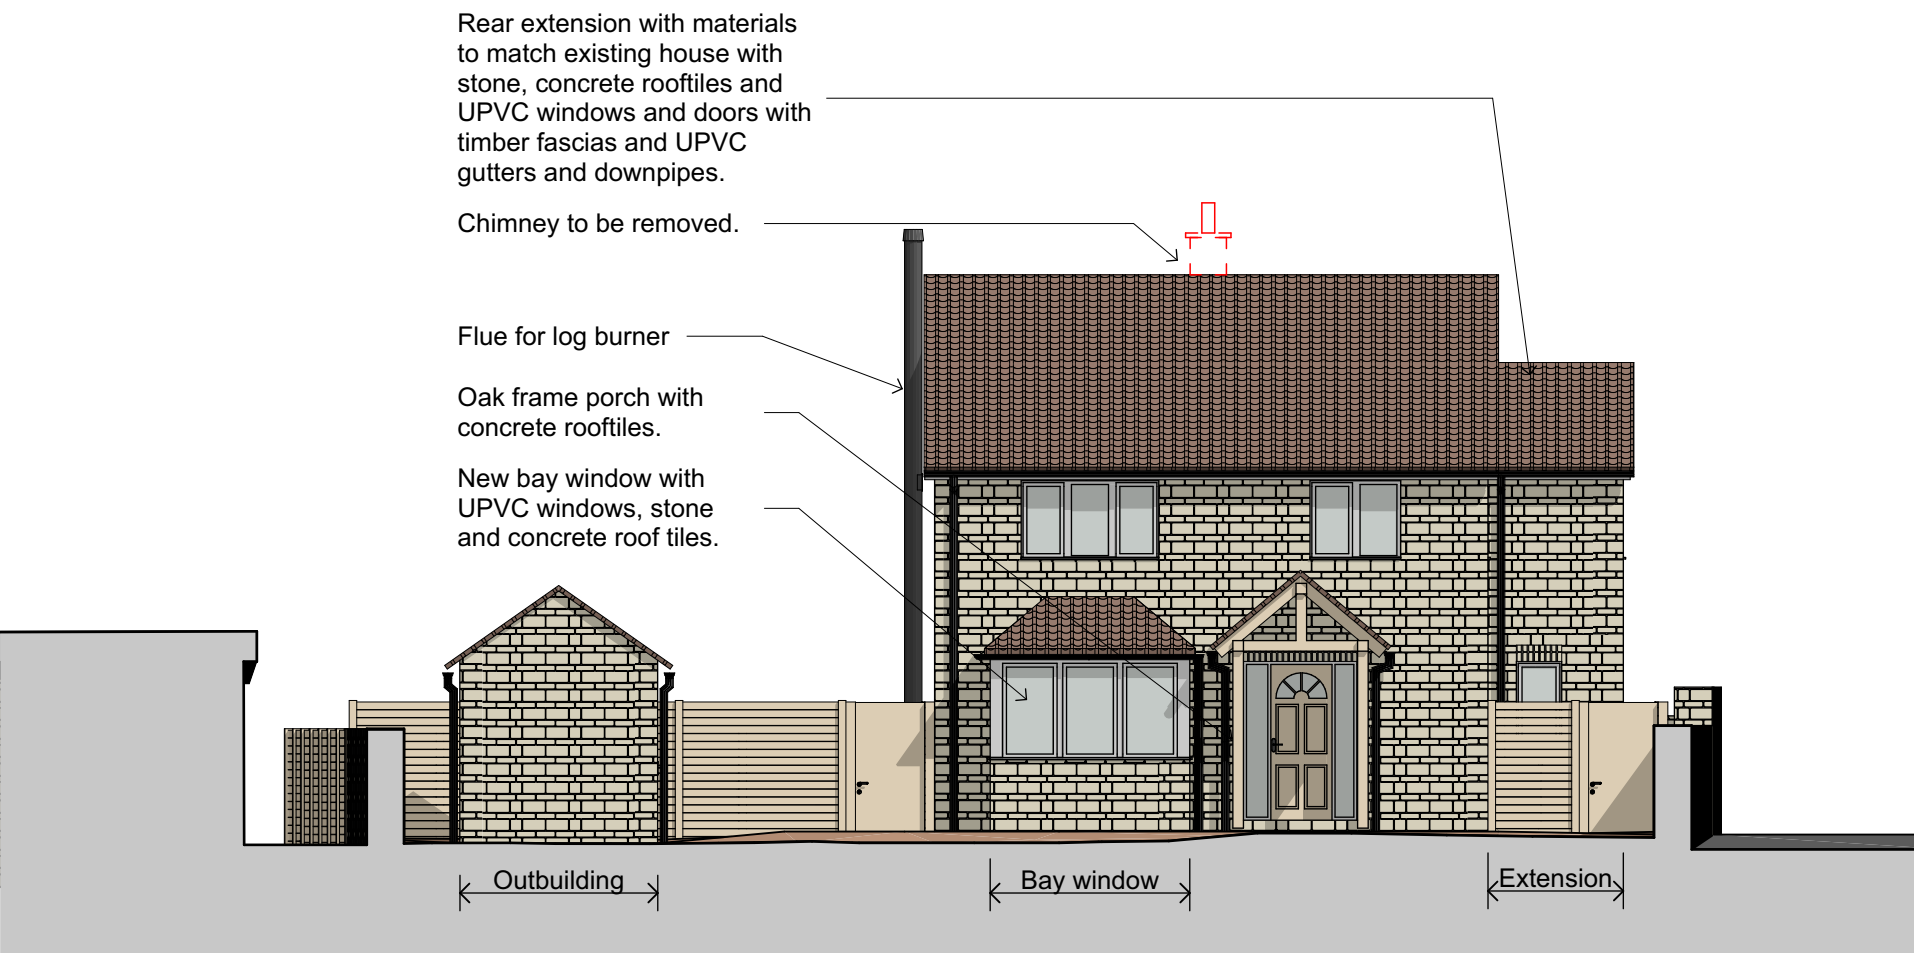


02 North (Front) Elevation 1:100

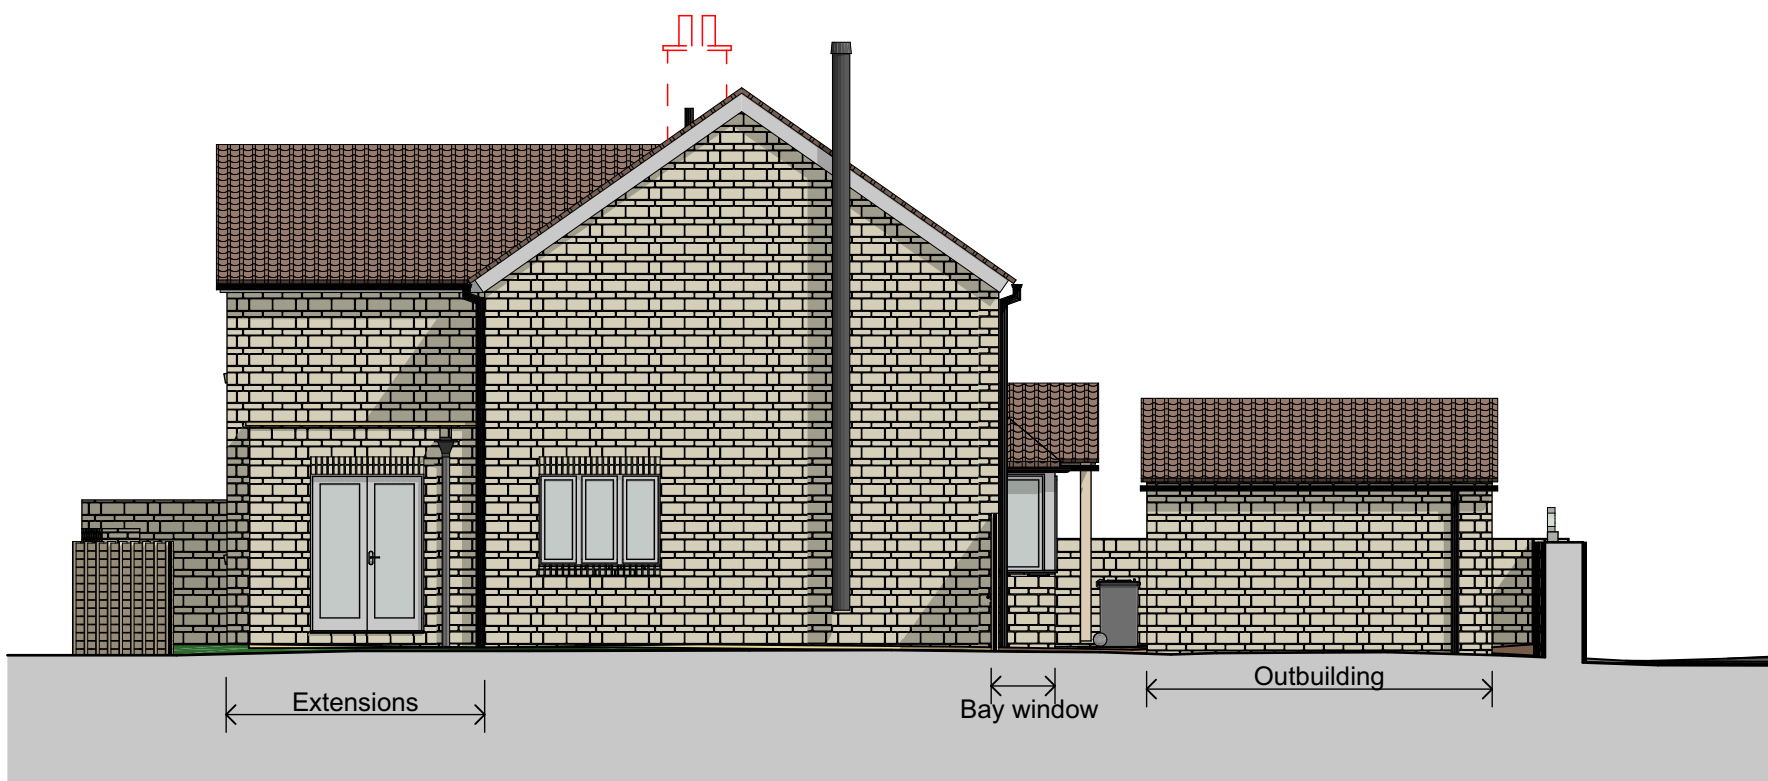

03 East (Side) Elevation 1:100

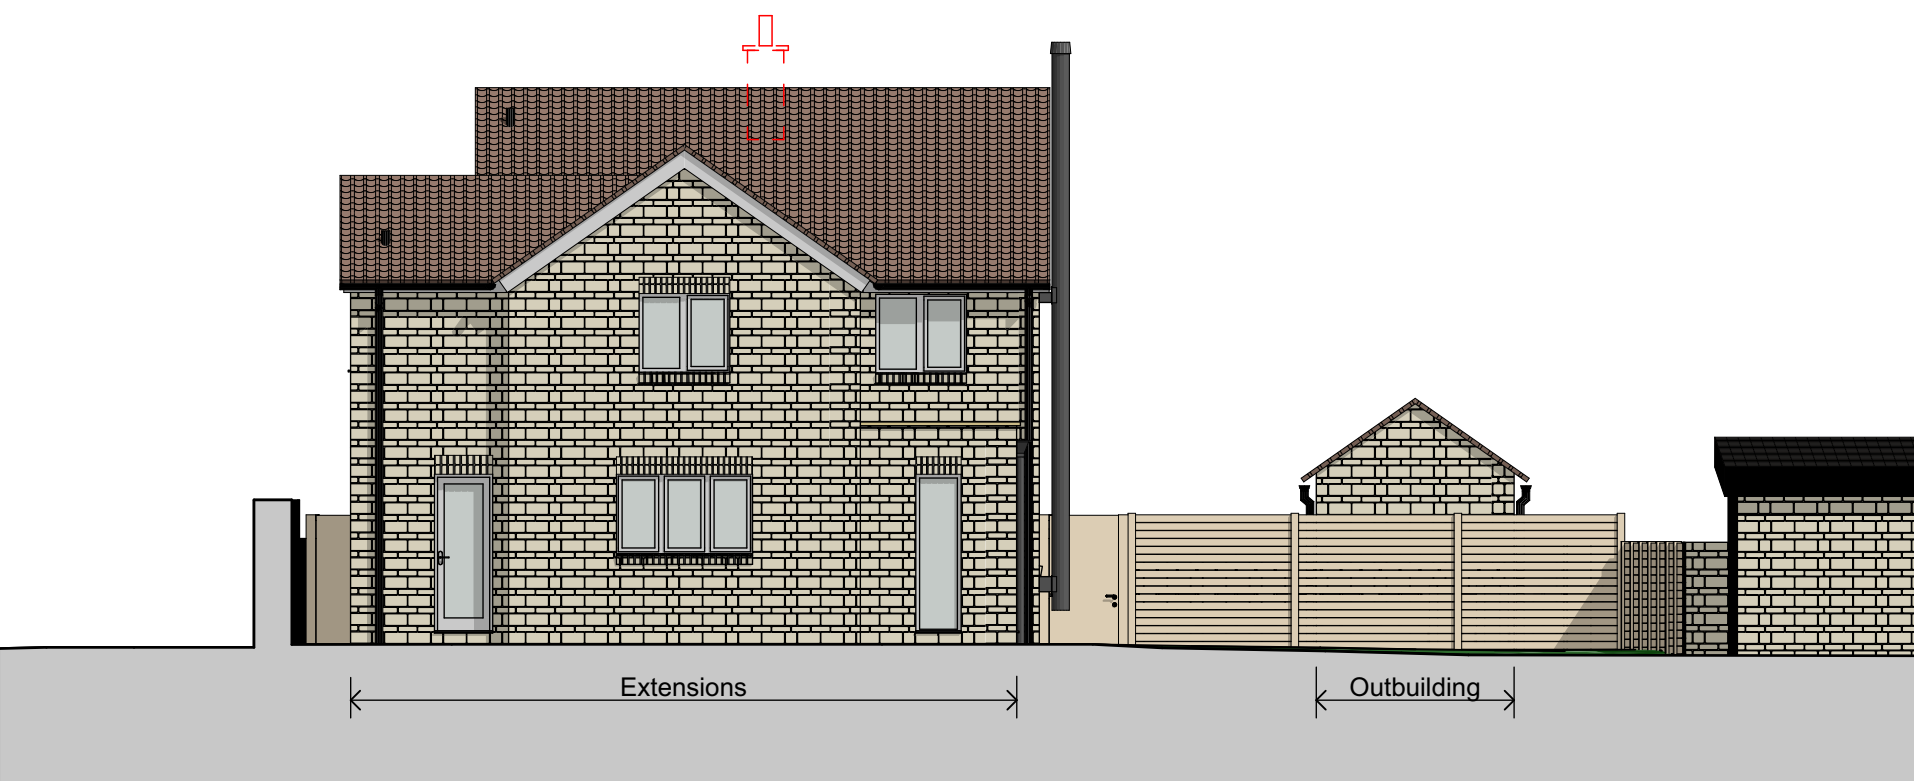

04 South (Rear) Elevation 1:100

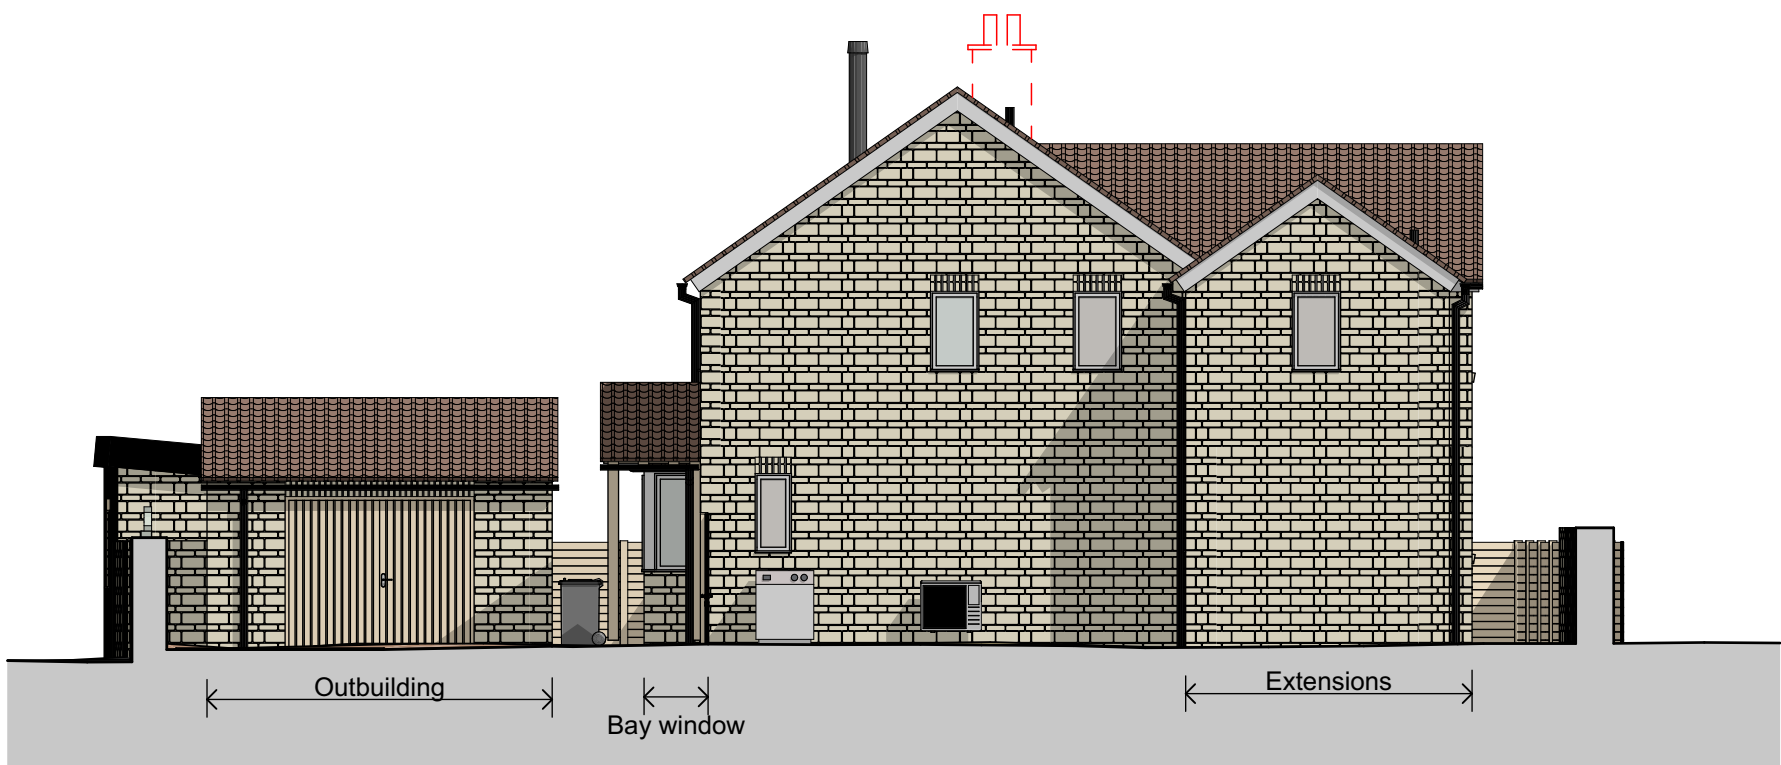

05 West (Side) Elevation 1:100

B	Planning	16/03/2028	AC	AC
A	Planning	07/03/2028	AC	AC
Rev	Issue Status	Date	By	Ctd

Contact:
e. info@ashleighclarkearchitects.com
t. 01451 828 419
w. ashleighclarkearchitects.com

Office:
Cotswold Business Centre
2 A P Ellis Road
Upper Rissington
Cheltenham
GL54 2QB