



Roof 1

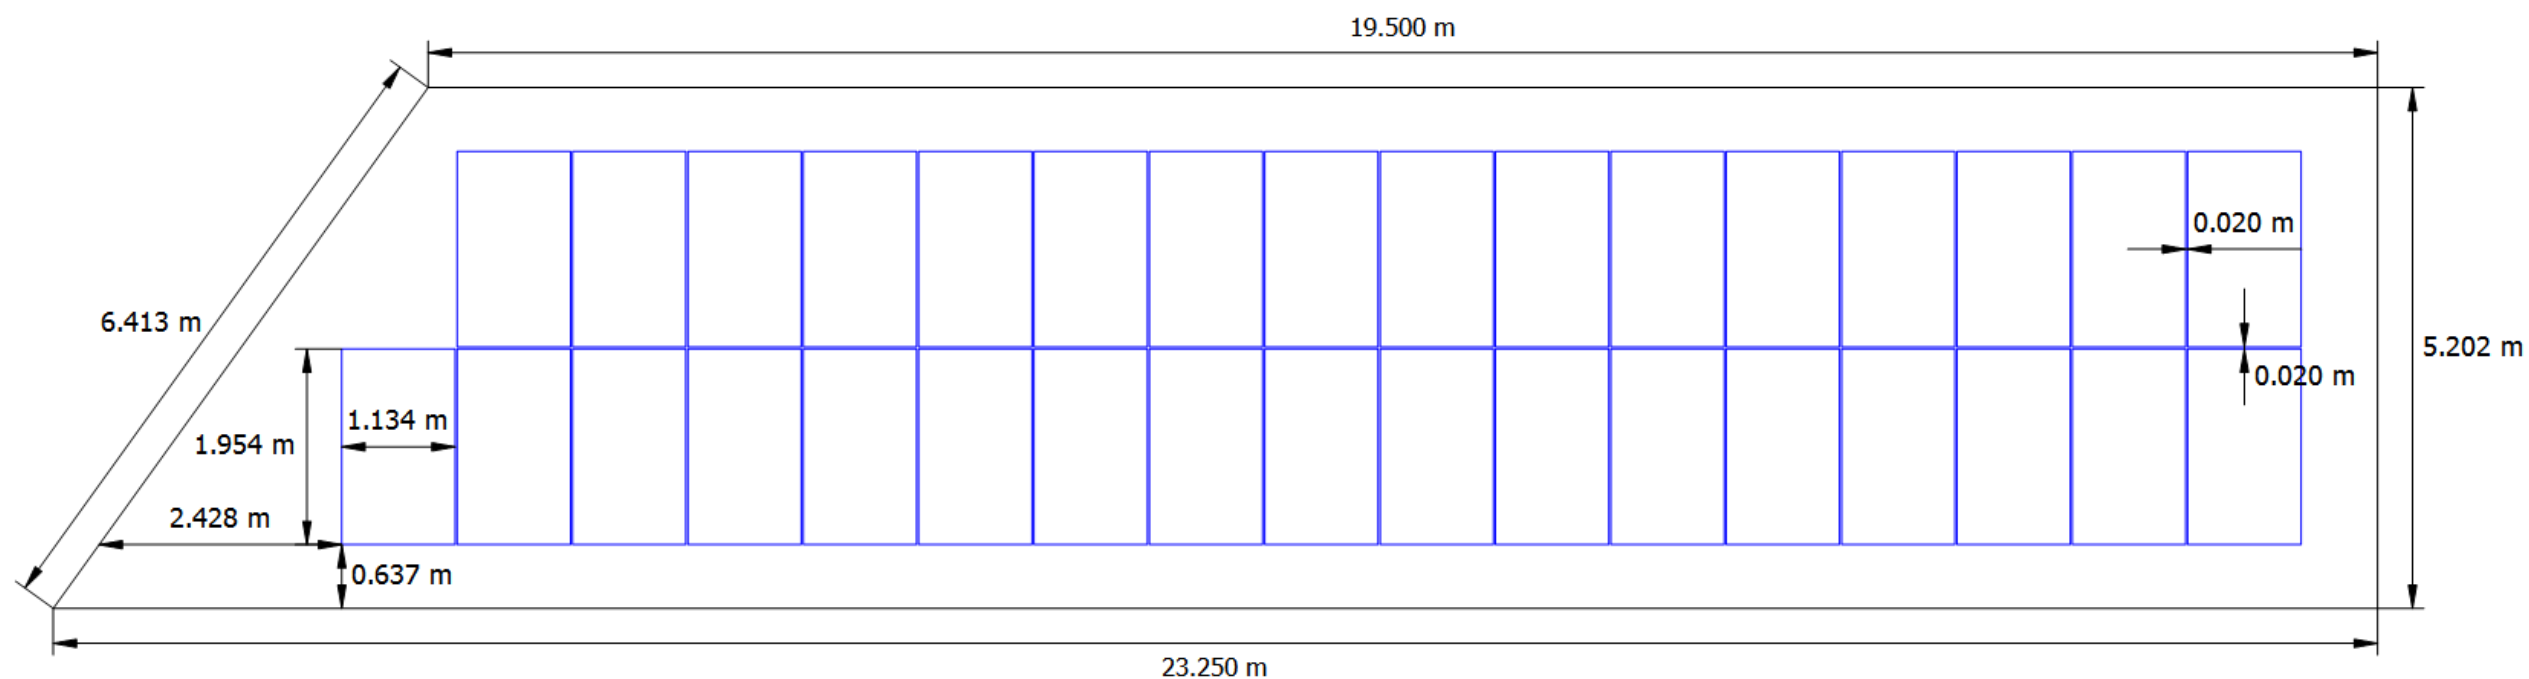

Roof 2

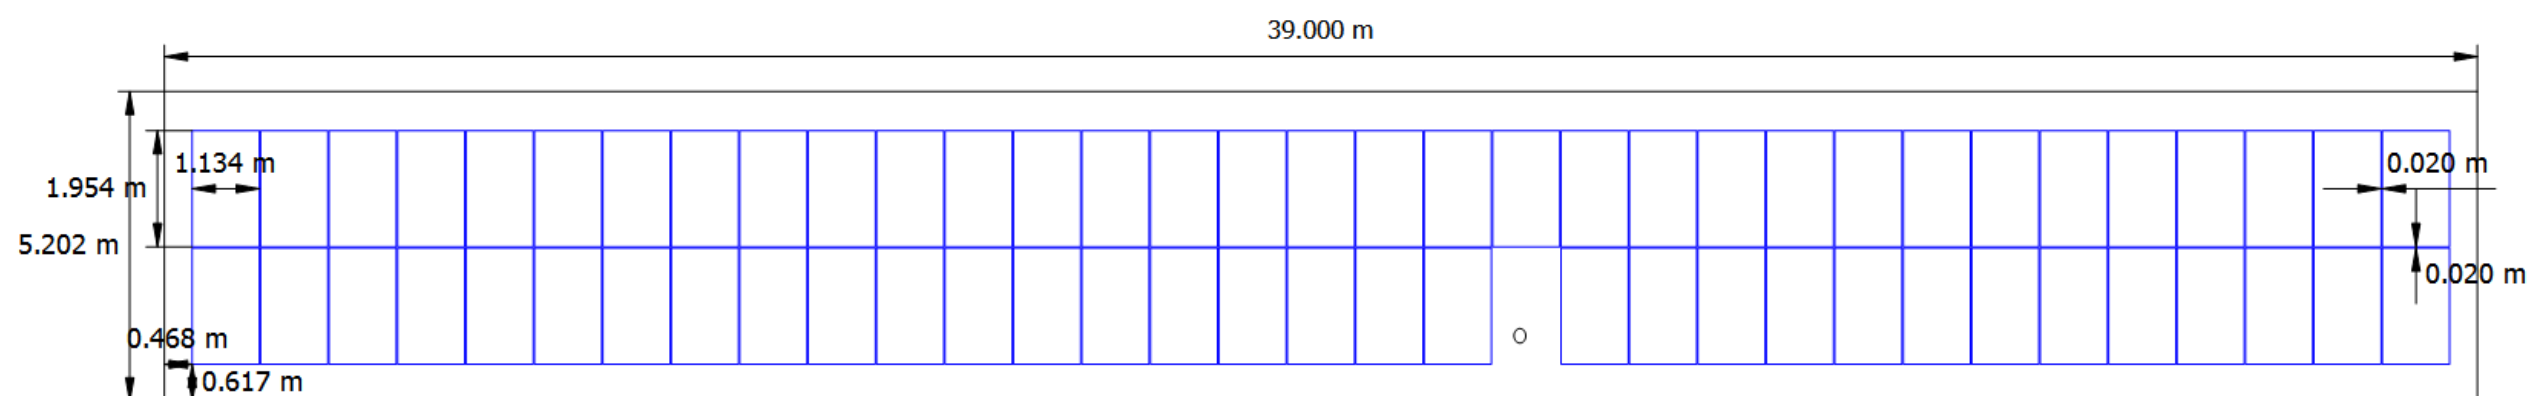

Notes

Roof 1 and Roof 2

System: 49.98kWp

Nb of panels: 98

Nb of inverters: 1

Module manufacturer & model:
Aiko 510W Panels

Inverter make and manufacturer:
SolarEdge 50K Inverter
SolarEdge S650B Optimisers

South East Solar & Electrical Ltd
Unit 16 Rochester Trade Park
Maidstone Road, Rochester
ME1 3QY
Tel: 01634 553422
www.southeastssolar.co.uk



Project
SOL7941 - Cricklade Manor Prep

Site Location
Cricklade Manor Prep, Swindon, SN6 6BB

Job Number
SOL7941