


ELV
01 Proposed S Elevation
1:50

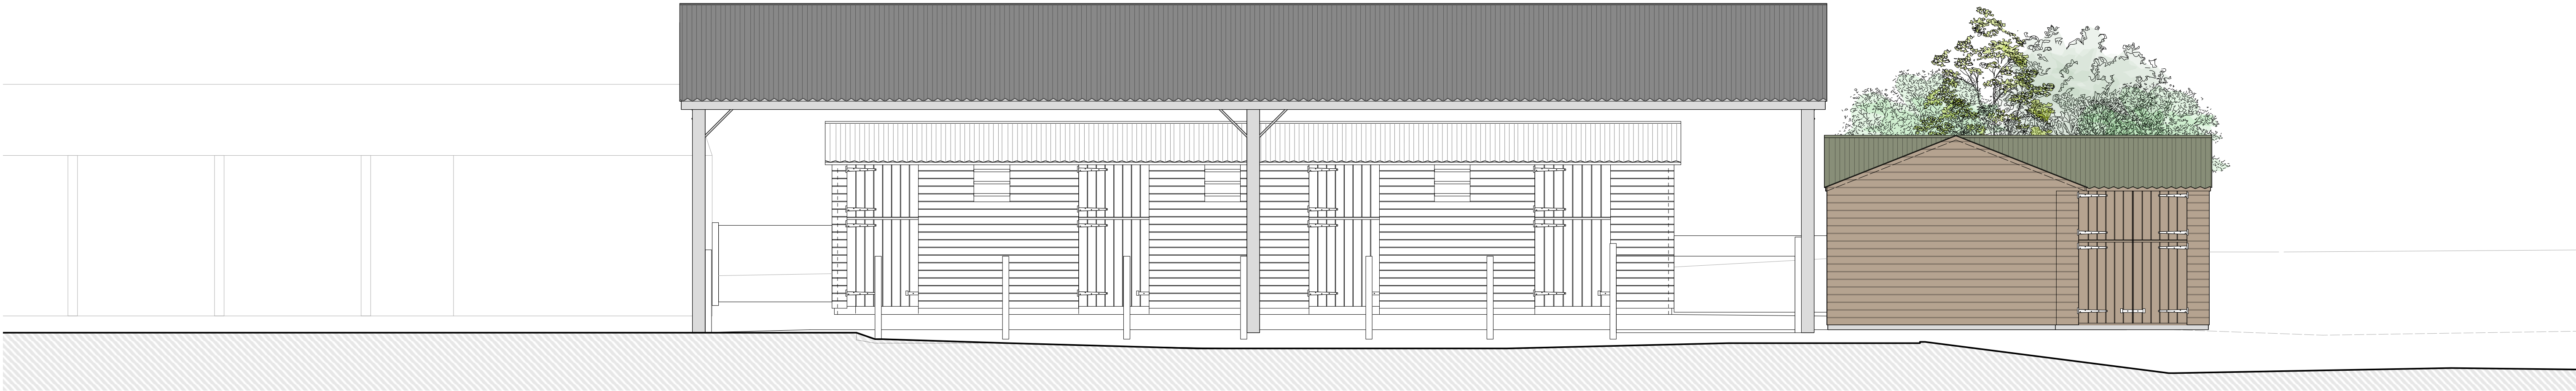


ELV
02 Proposed W Elevation
1:50

ELV
03 Proposed E Elevation
1:50



SEC
01 Proposed N Elevation / Section 01
1:50

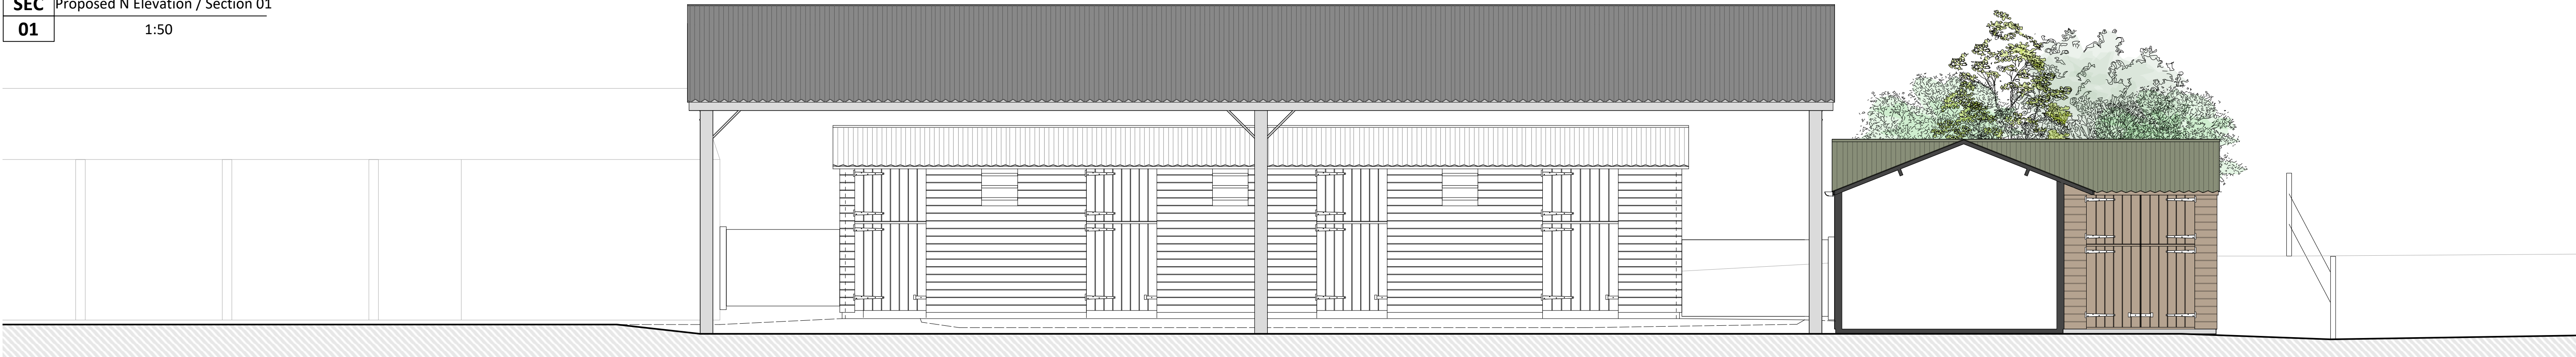

SEC
02 Proposed N Elevation / Section 02
1:50

PLANNING





PAUL STEVENS ARCHITECTURE LTD
Unit 3 Boathouse Meadow Business Park
Cherry Orchard Lane
Salisbury
Wiltshire
SP2 7LD
Tel No: 01722 349384

Project:
**Gul Riverside
Elston Lane
Shrewton
Salisbury
SP3 4HL**

Drawing:
**PROPOSED
SITE ELEVATIONS**
DWG No: 1166/06
Rev: C

Scale:
1:50 @ A1
Drawn by:
CEB
Date:
14/11/2025

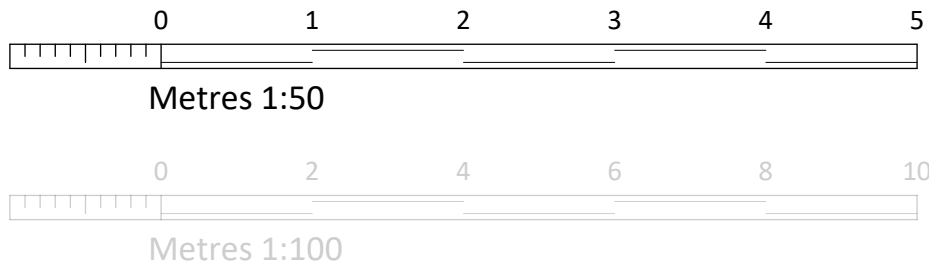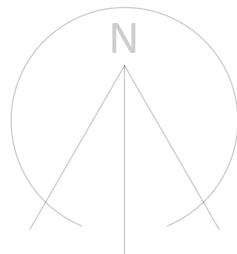

THIS DRAWING IS COPYRIGHT AND MUST NOT BE COPIED OR USED WITHOUT WRITTEN CONSENT. DO NOT SCALE FROM THIS DRAWING – FIGURED DIMENSIONS ONLY. ALL DIMENSIONS AND LEVELS TO BE VERIFIED ON SITE PRIOR TO WORKS. ANY DISCREPANCIES MUST BE REPORTED TO THE ARCHITECT IMMEDIATELY. THIS DRAWING IS FOR [PLANNING / BUILDING REGULATIONS] PURPOSES ONLY UNLESS EXPRESSLY STATED OTHERWISE. ALL STRUCTURAL ELEMENTS AND SPECIALIST INSTALLATIONS TO BE DESIGNED AND CERTIFIED BY OTHERS. CONTRACTORS ARE RESPONSIBLE FOR SAFE WORKING PRACTICES AND COMPLIANCE WITH CURRENT REGULATIONS.