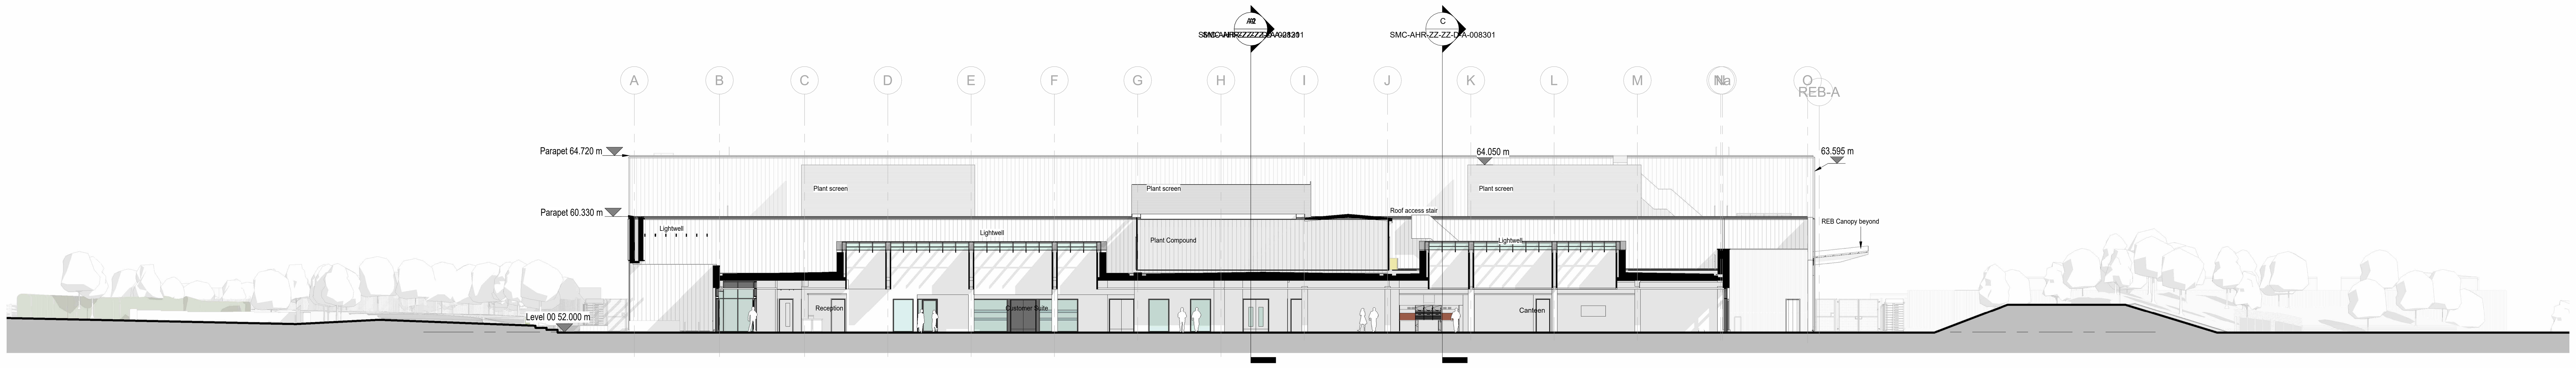

Cross Section D-D through Link and Main Entrance

1 : 200

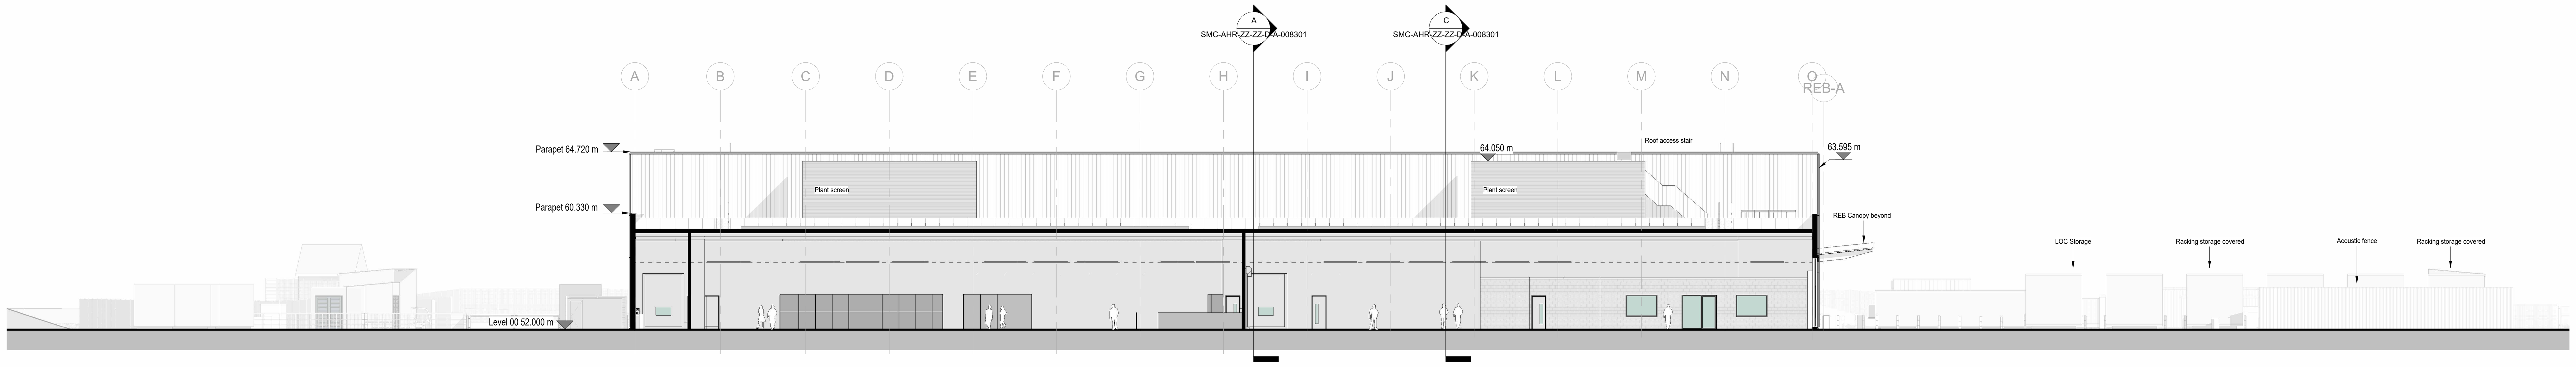

Cross Section E-E through Production

1 : 200

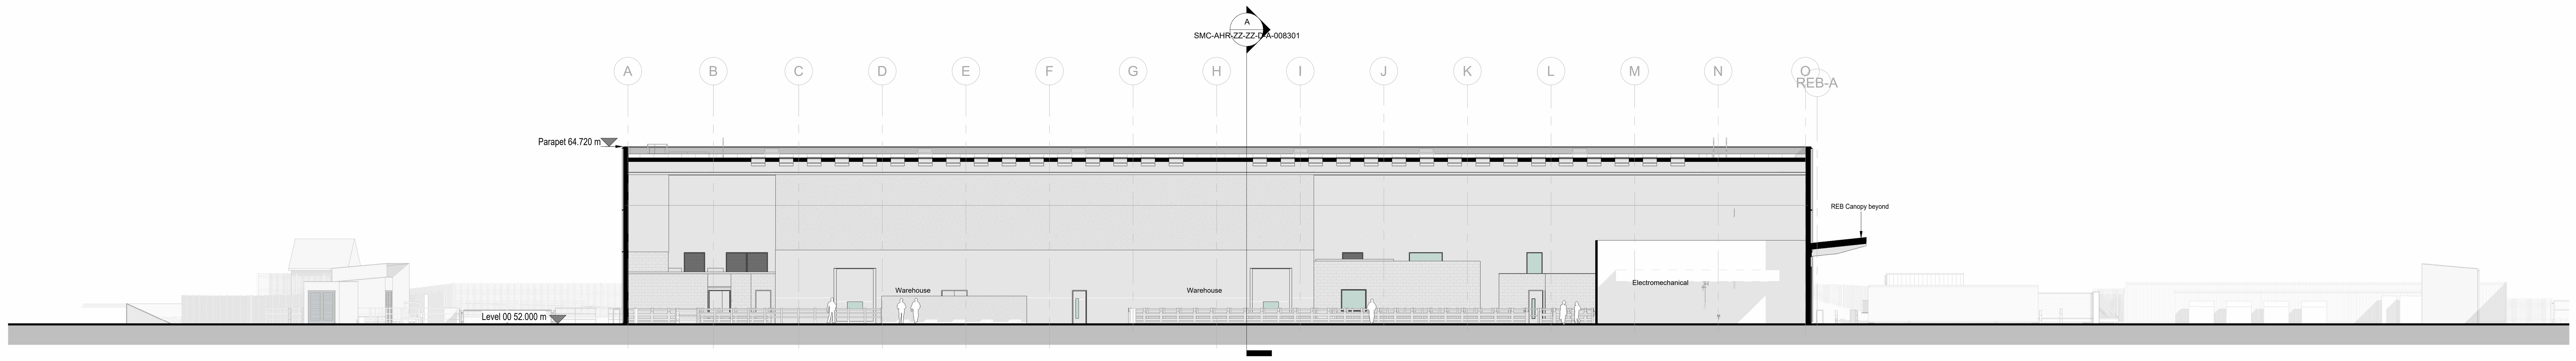

Cross Section F-F through Warehouse

1 : 200

Note:
All dimensions and levels approximate.
All internal layouts are for indicative purpose only.

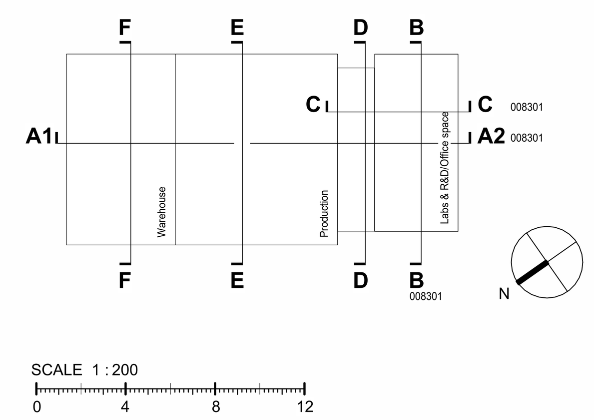

Rev	Description	Date	Dr by	App by
P09	Updated for NMA	2025-12-05	AJB	AJB
P08	Issued for NMA 2	2025-10-19	AJB	AJB
P07	Issued for NMA	2025-01-27	AJB	AJB
P06	Issue for Planning	2024-03-27	KW	WS
P05	Issue for Planning	2024-03-13	SW	WS
P04	Issue for Planning	2024-03-08	SW	WS
P03	Levels corrected	2024-01-24		
P02	Draft Planning Issue	2024-01-19		
P01	Draft Planning Issue	2024-01-05		

original by	date created	Approved by
KB	01/02/24	WS

Bowmer & Kirkland Ltd for Siemens
High Edge Court, Church Street,
Belper, Derbyshire, DE56 2BW
Tel +44(0)1773 853131
www.bandk.co.uk

AHR Architects Ltd
Vintry Building
Wine Street
Bristol
BS1 2BD
United Kingdom

T +44(0)117 9299146
E bristol@ahr.co.uk
www.ahr.co.uk

client name
Bowmer & Kirkland for Siemens

project
Siemens Mobility Chippenham

drawing
Sections Sheet 2

computer file	plot date
\\10.32.1.11\DEM_Profiles_Folder_redirection\adam.baker\Documents\Revit Files\Local Files\Revit 2024\SMC-AHR-ZZ-ZZ-M-A-0010_adam.bakerMR2UR.rvt	
project number 2023.00411.001	scale 1 : 200 @A0
drawing number SMC-AHR-ZZ-ZZ-D-A-008302	rev P09

This drawing is to be read in conjunction with all related drawings. All dimensions must be checked and verified on site before commencing any work or producing shop drawings. The originator should be notified immediately of any discrepancy.
This drawing is copyright and remains the property of AHR.