


1 Site Section 01


1 : 500

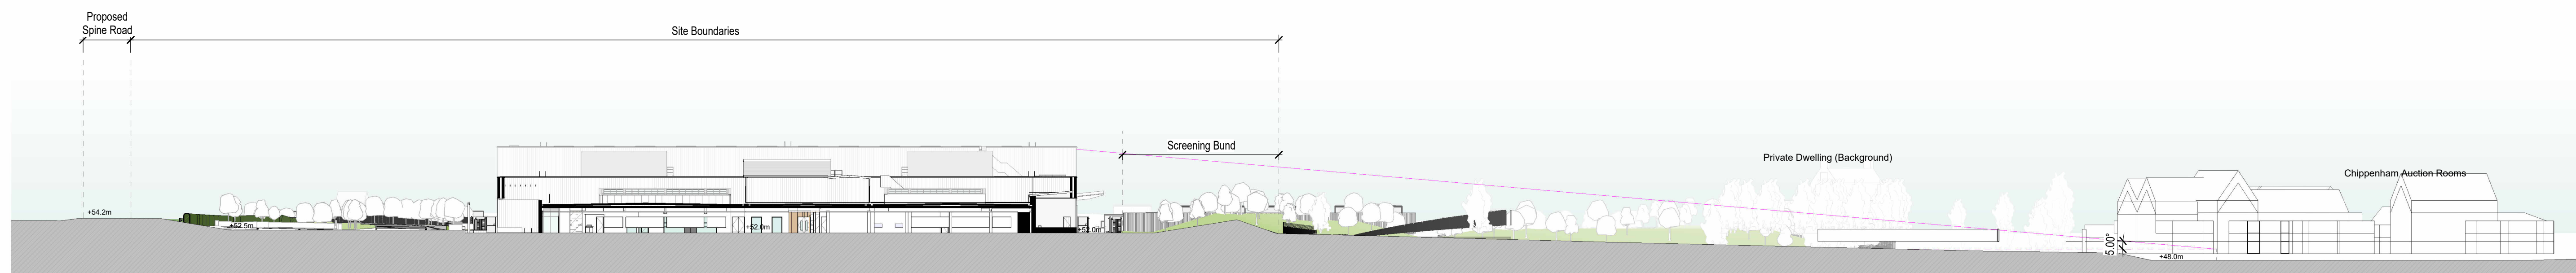

Notes:
All levels and dimensions approximate




2 Site Section 02

1 : 500

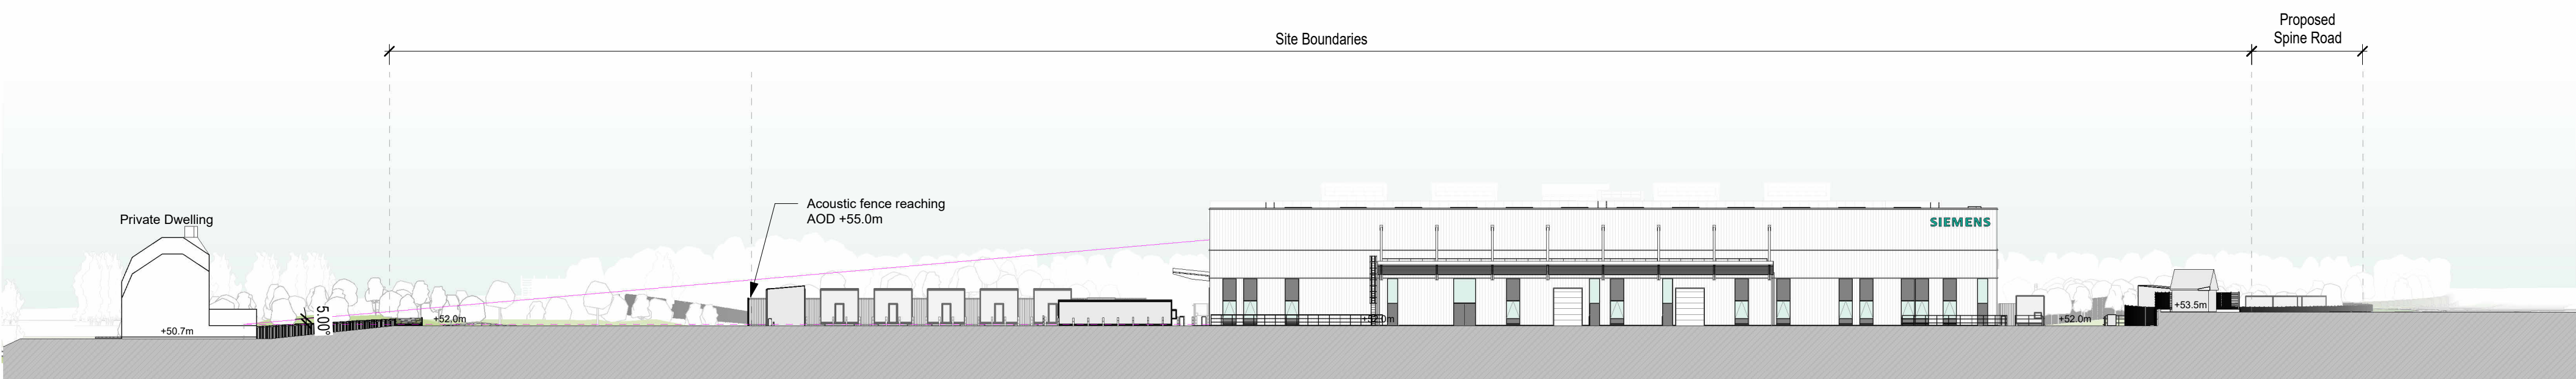

3 Site Section 03

1 : 500

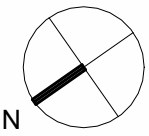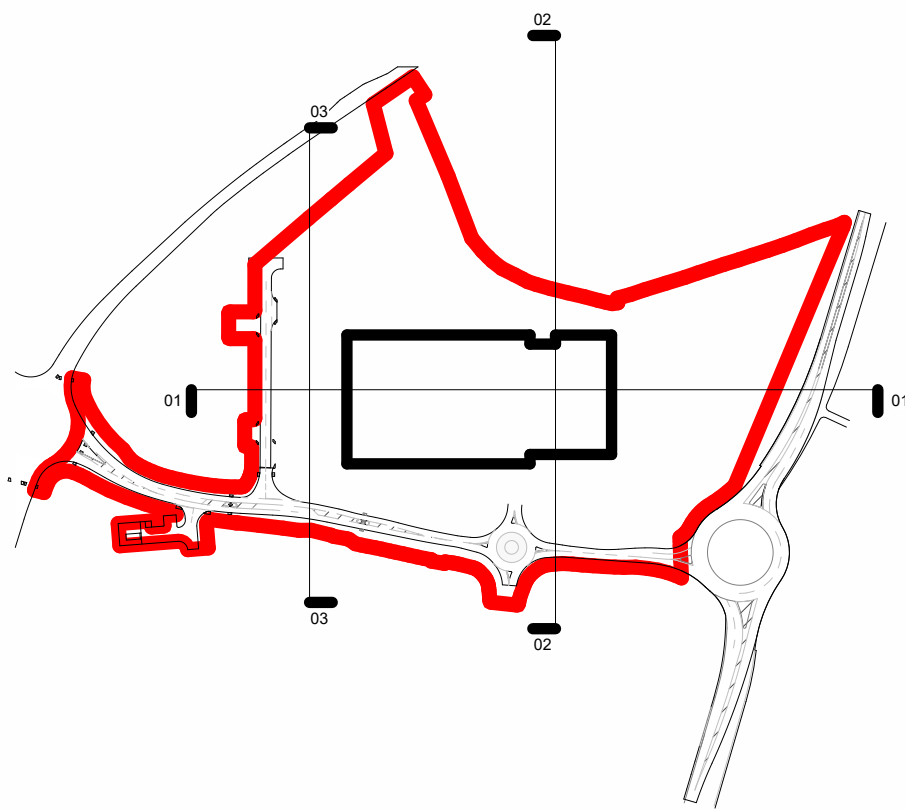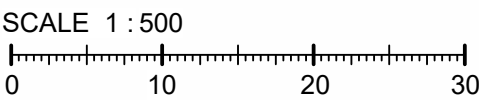

P06	Issued for NMA 2	2025-10-19	AJB	AJB
P05	Issued for NMA	2025-01-27	OH	DJK
P04	Issued for planning	2024-03-22	OH	DJK
P03	Issued for planning	2024-03-22	OH	DJK
P02	Issued for planning	2024-03-08	OH	DJK
P01	Draft planning issue	2024-01-19	OH	DJK
Rev	Description	Date	Dr	App
by			by	by
KW		19/01/24	WS	

**BOWMER
+KIRKLAND**

Bowmer & Kirkland Ltd for Siemens
High Edge Court, Church Street,
Belper, Derbyshire, DE56 2BW
Tel +44(0)1773 853131
www.bmk.co.uk

AHR

AHR Architects Ltd
Vinery Building
Wine Street
Bristol
BS1 2SD
United Kingdom
T +44(0)117 9259146
E info@ahr.co.uk
www.ahr.co.uk

client name	Bowmer & Kirkland for Siemens		
project	Siemens Mobility Chippenham		
drawing	Site Sections		
computer file	\\10.32.1.110\EM_Profile\Folder_jedrecloradam.baker\Documents\Revit	plot date	
File\Local\FloorPlan	2024\SMC-AHR-EX-ZZ-M-L-0010_adam.baker\MR2\JR.nl	scale	
project number	2023.00411.001	As indicated @ A1	
drawing number	SMC-AHR-EX-ZZ-D-L-008141	rev	P06
This drawing is to be read in conjunction with all related drawings. All dimensions must be checked and verified on site before commencing any work or producing shop drawings. The originator should be notified immediately of any discrepancy. This drawing is copyright and remains the property of AHR.			