


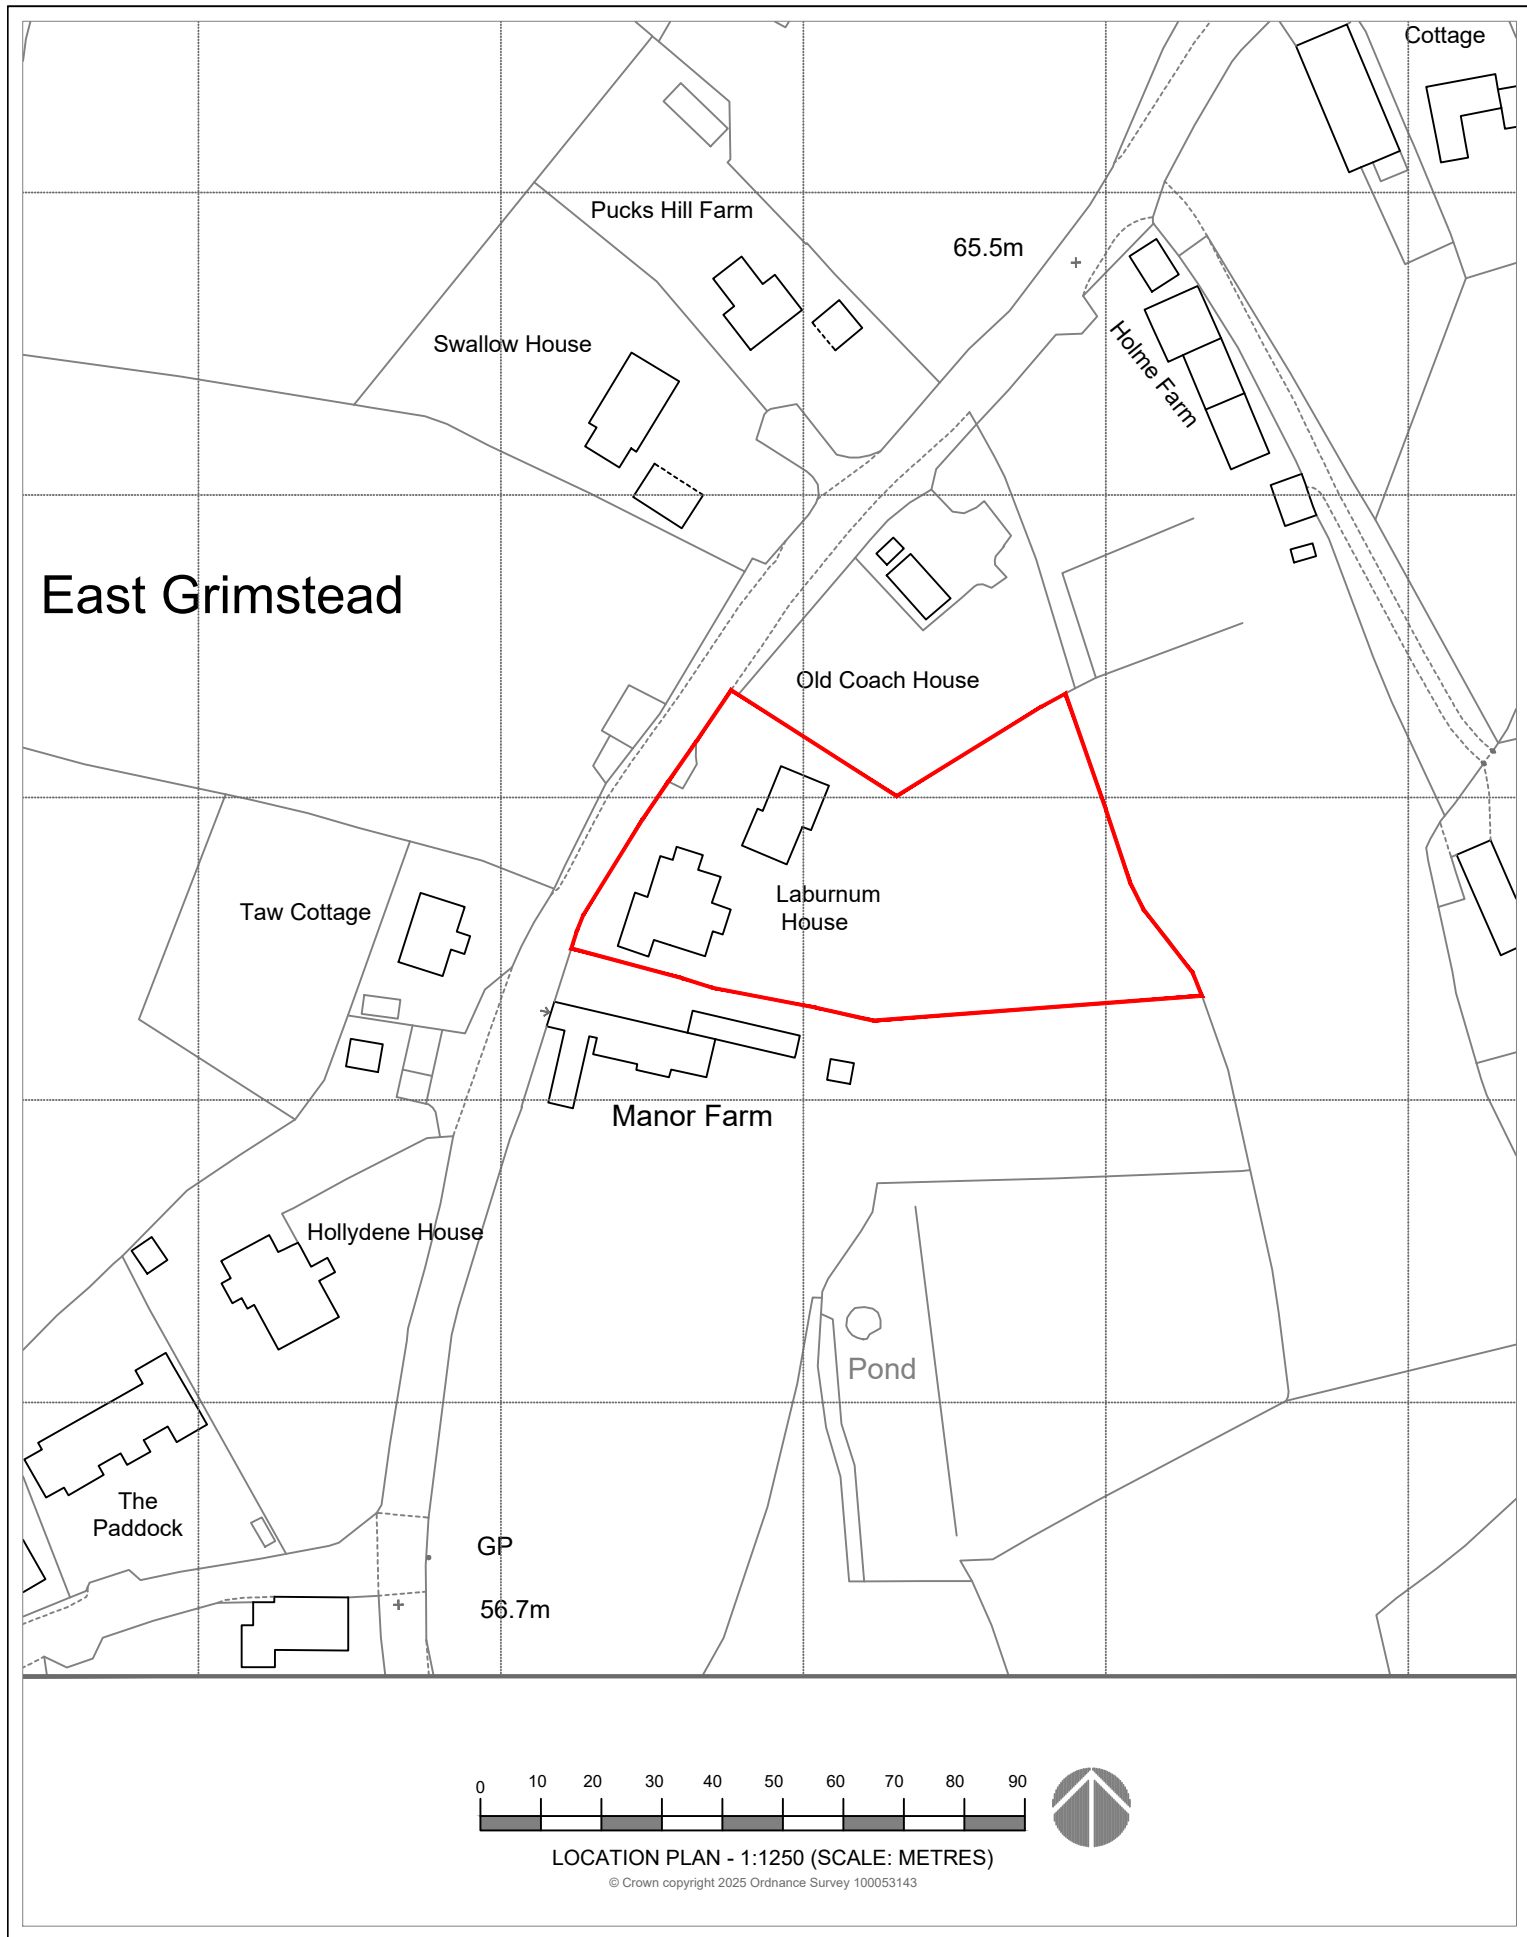

LABURNUM HOUSE, EAST GRIMSTEAD, SALISBURY, WILTSHIRE SP5 3RT
CONTENT – LOCATION PLAN
SCALE – 1:1250 (@A4) (See scale bars)
DRAWING NUMBER – 252526/01
ISSUED FOR PLANNING PERMISSION