
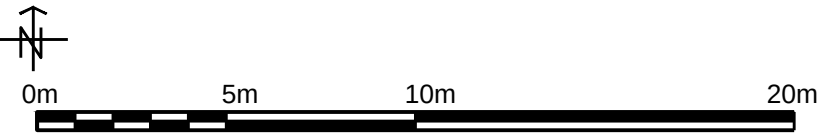


	Application boundary
	Planting Proposals
	Refer also to Plant Schedules document 328_GLA_00_00_SH_U_0001
	Proposed tree
	Proposed planting mix 1 - car park and entrance
	Proposed planting mix 2 - threshold planting
	Proposed planting mix 3 - public square planting
	Proposed planting mix 4 - parklet planting
	Proposed species rich grassland

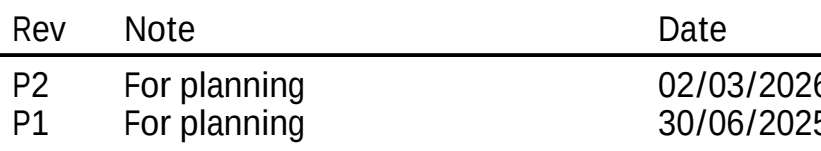

Greenhalgh

Landscape Architecture

Project
Avonside,
Melksham

Drawing Name
Planting Proposals

Drawn By BS	Checked By IG	Scale 1:200 @A1
Job No. 328	Status S4	
Drawing No. 328_GLA_00_00_DR_L_1201	Rev P2	

www.greenhalghla.com | 7 Sydney Wharf, Bath, BA2 4EF | +44 (0)1225 868432