



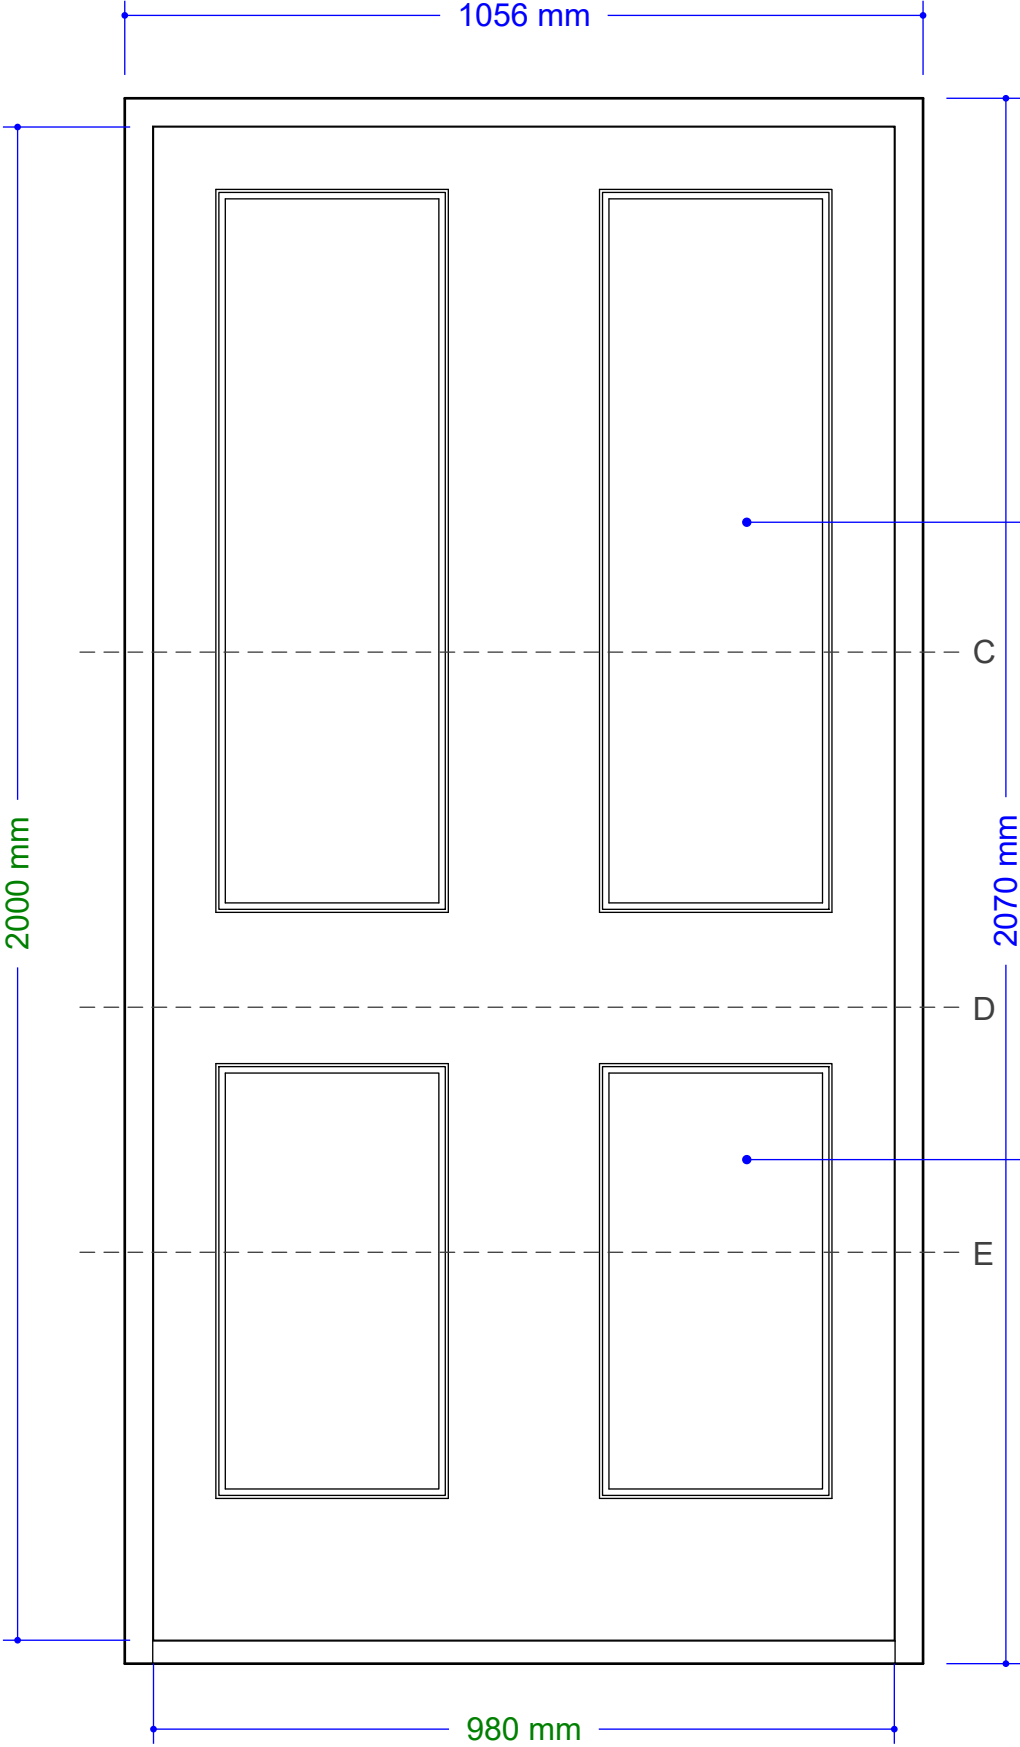

Internal

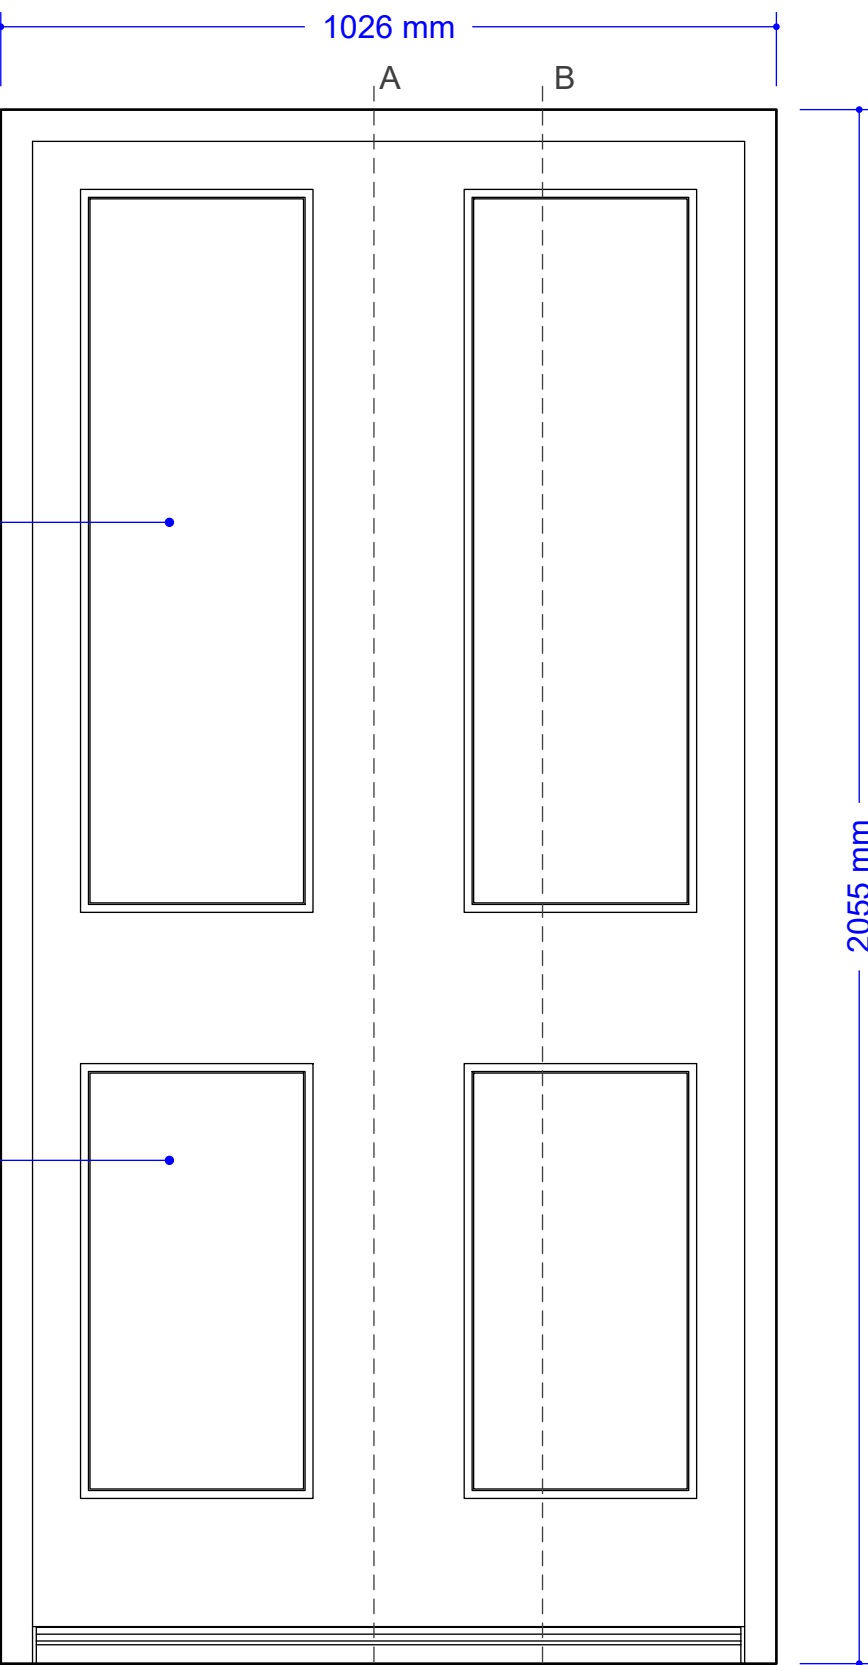

Door colour: RAL 150.6

External

Scale: 1:10 A3

