



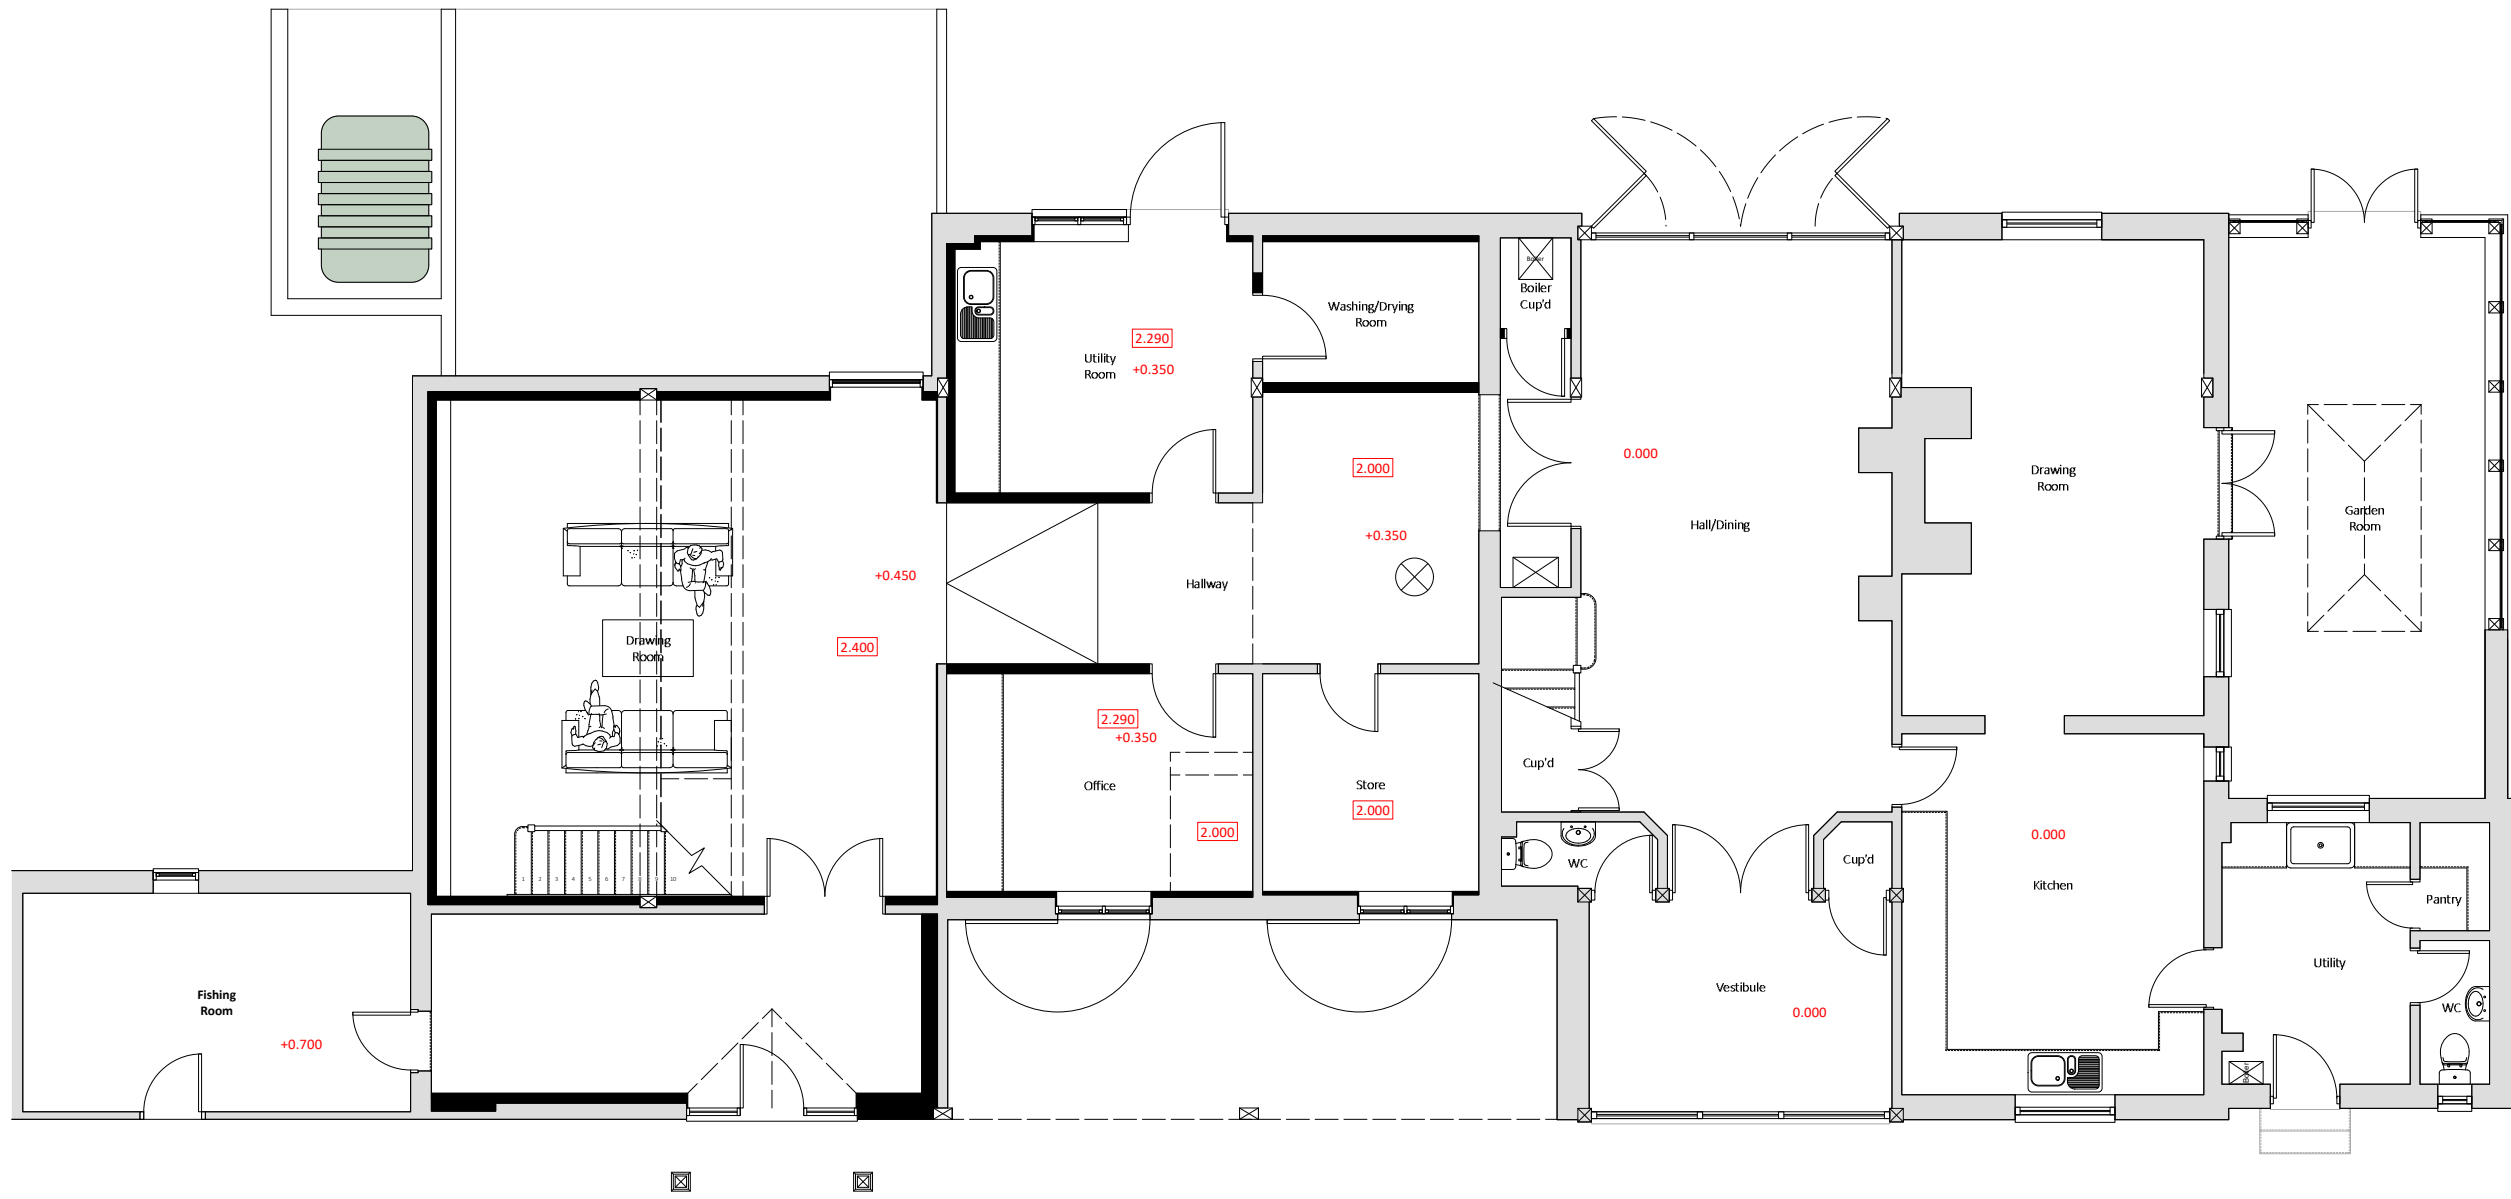


PLN Proposed GF Plan
01 1:100

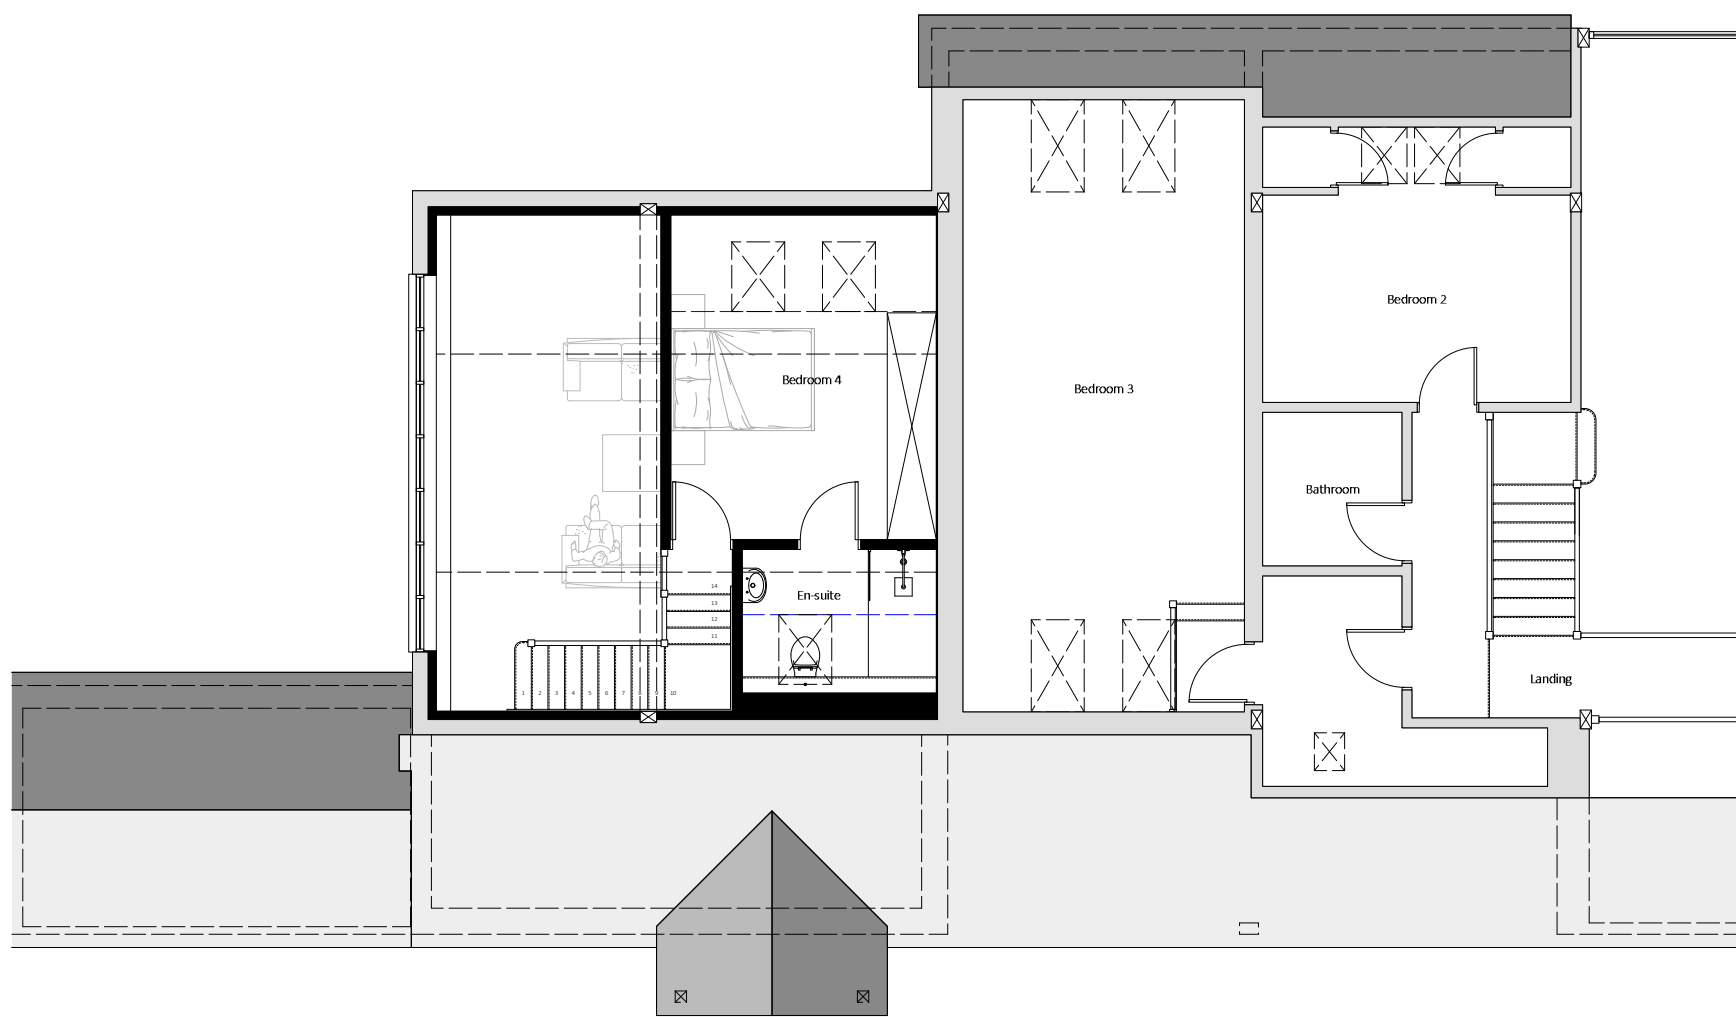


PLN Proposed GF Plan
02 1:100


- 1 Velux Heritage Conservation Roof Windows GCL 978 x 550mm Top opening with a winding handle mechanism. To match existing roof windows on this elevation.
- 2 Oak Frame Porch with Slate Tile Roof
- 3 Timber Front Door with Glazed Sidelights
- 4 No.2 Velux Conservation Roof Windows GPL 1398 x 780mm top opening emergency egress windows. To match the existing roof windows on this elevation.
- 5 New fixed window
- 6 New Double Glazed Casement Window to match existing Kitchen window
- 7 New Double Glazed Windows to replace existing windows

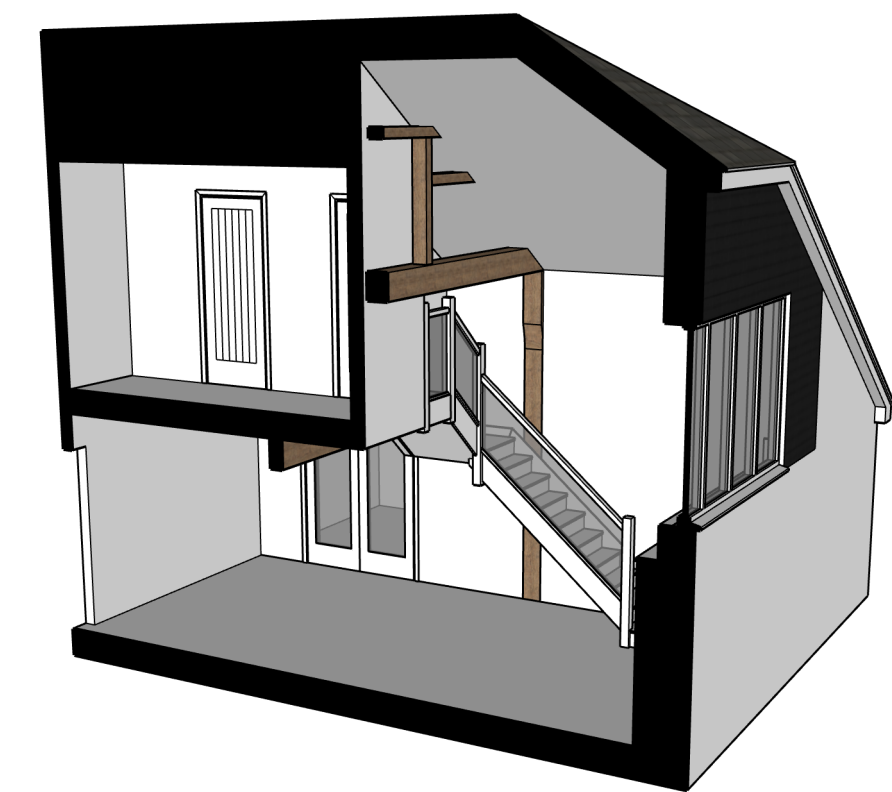

IMG Proposed 3D
01 Section 01

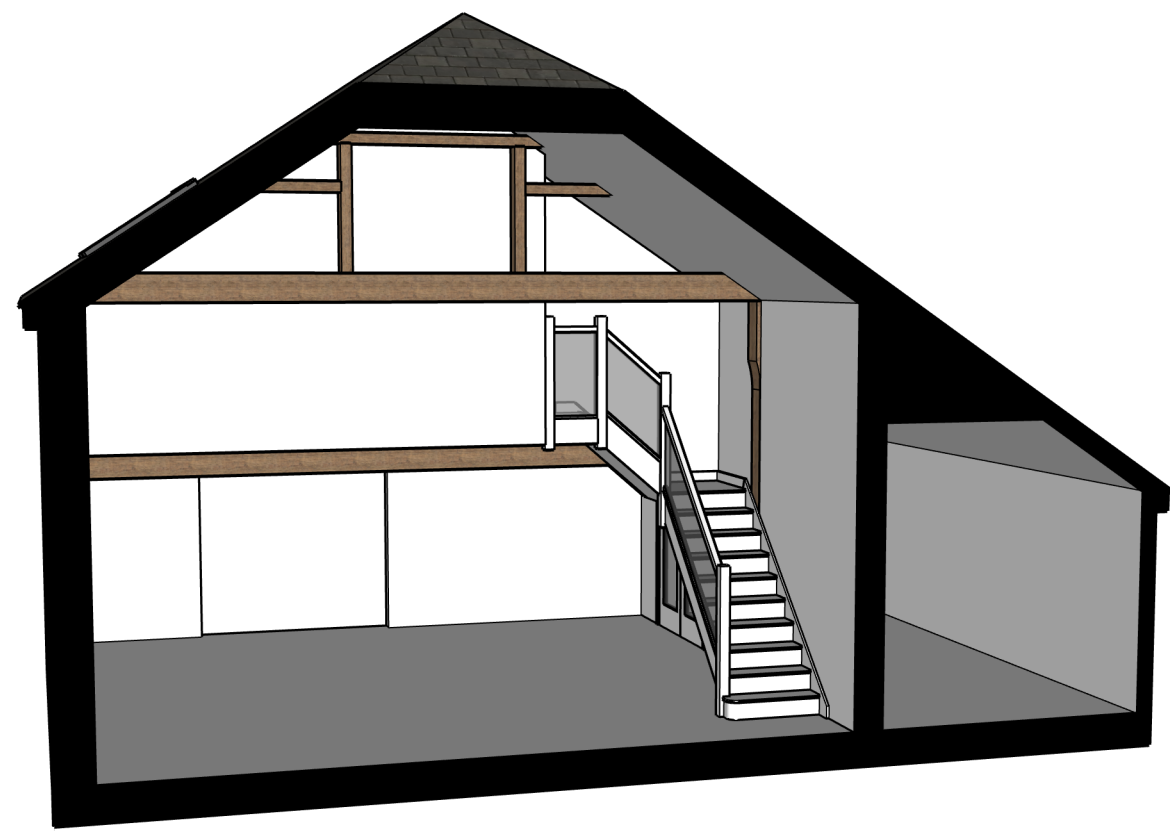

IMG Proposed 3D
02 Section 02

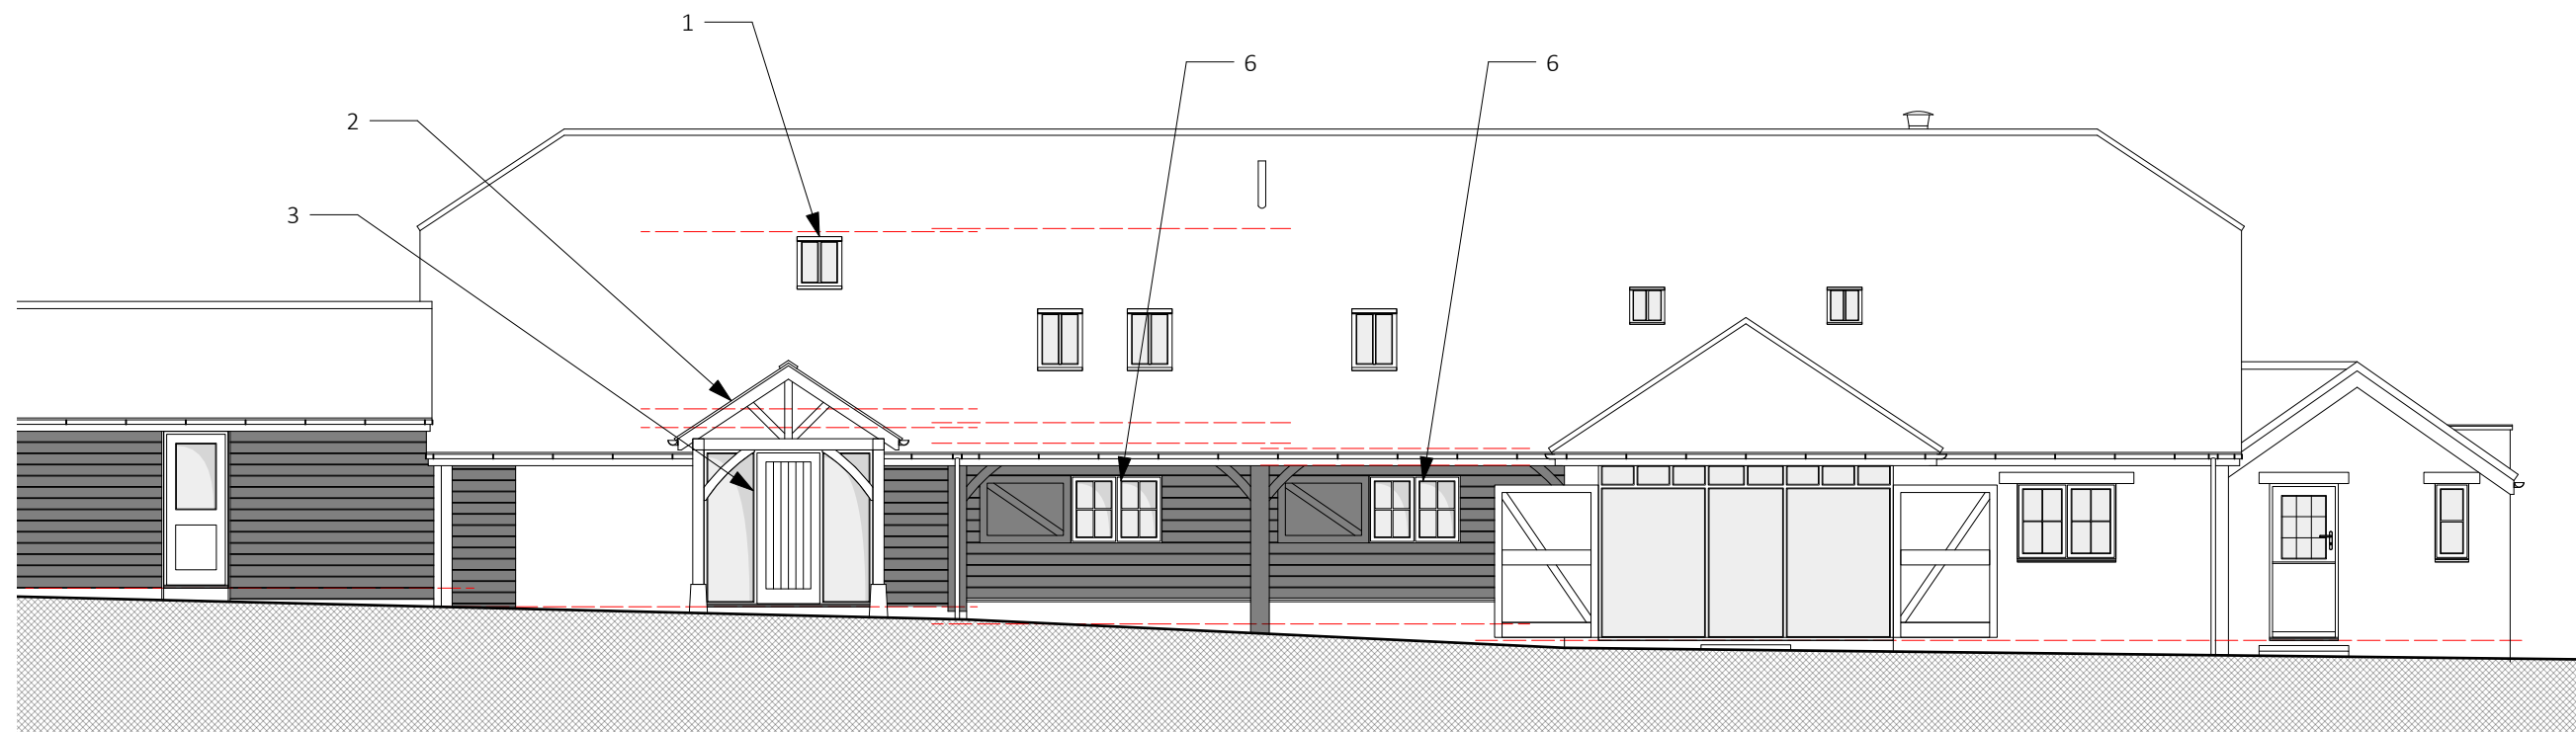


ELV Proposed S Elevation
01 1:100



ELV Proposed N Elevation
02 1:100



ELV Proposed E Elevation
03 1:100

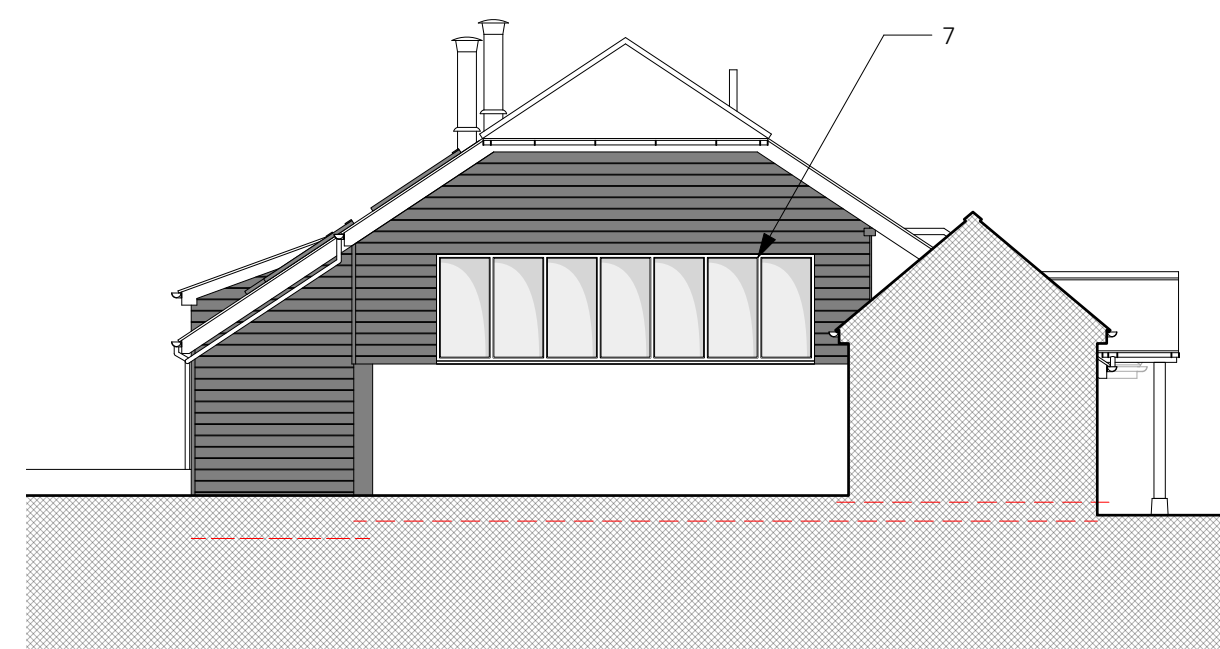

ELV Proposed W Elevation
04 1:100

PLANNING

