


Planning
CLIENT
Rowden Hill Holdings Ltd.
ADDRESS
Chippenham
Wiltshire
SN15 2AJ

Flat 1 96m²
Flat 2 77m²

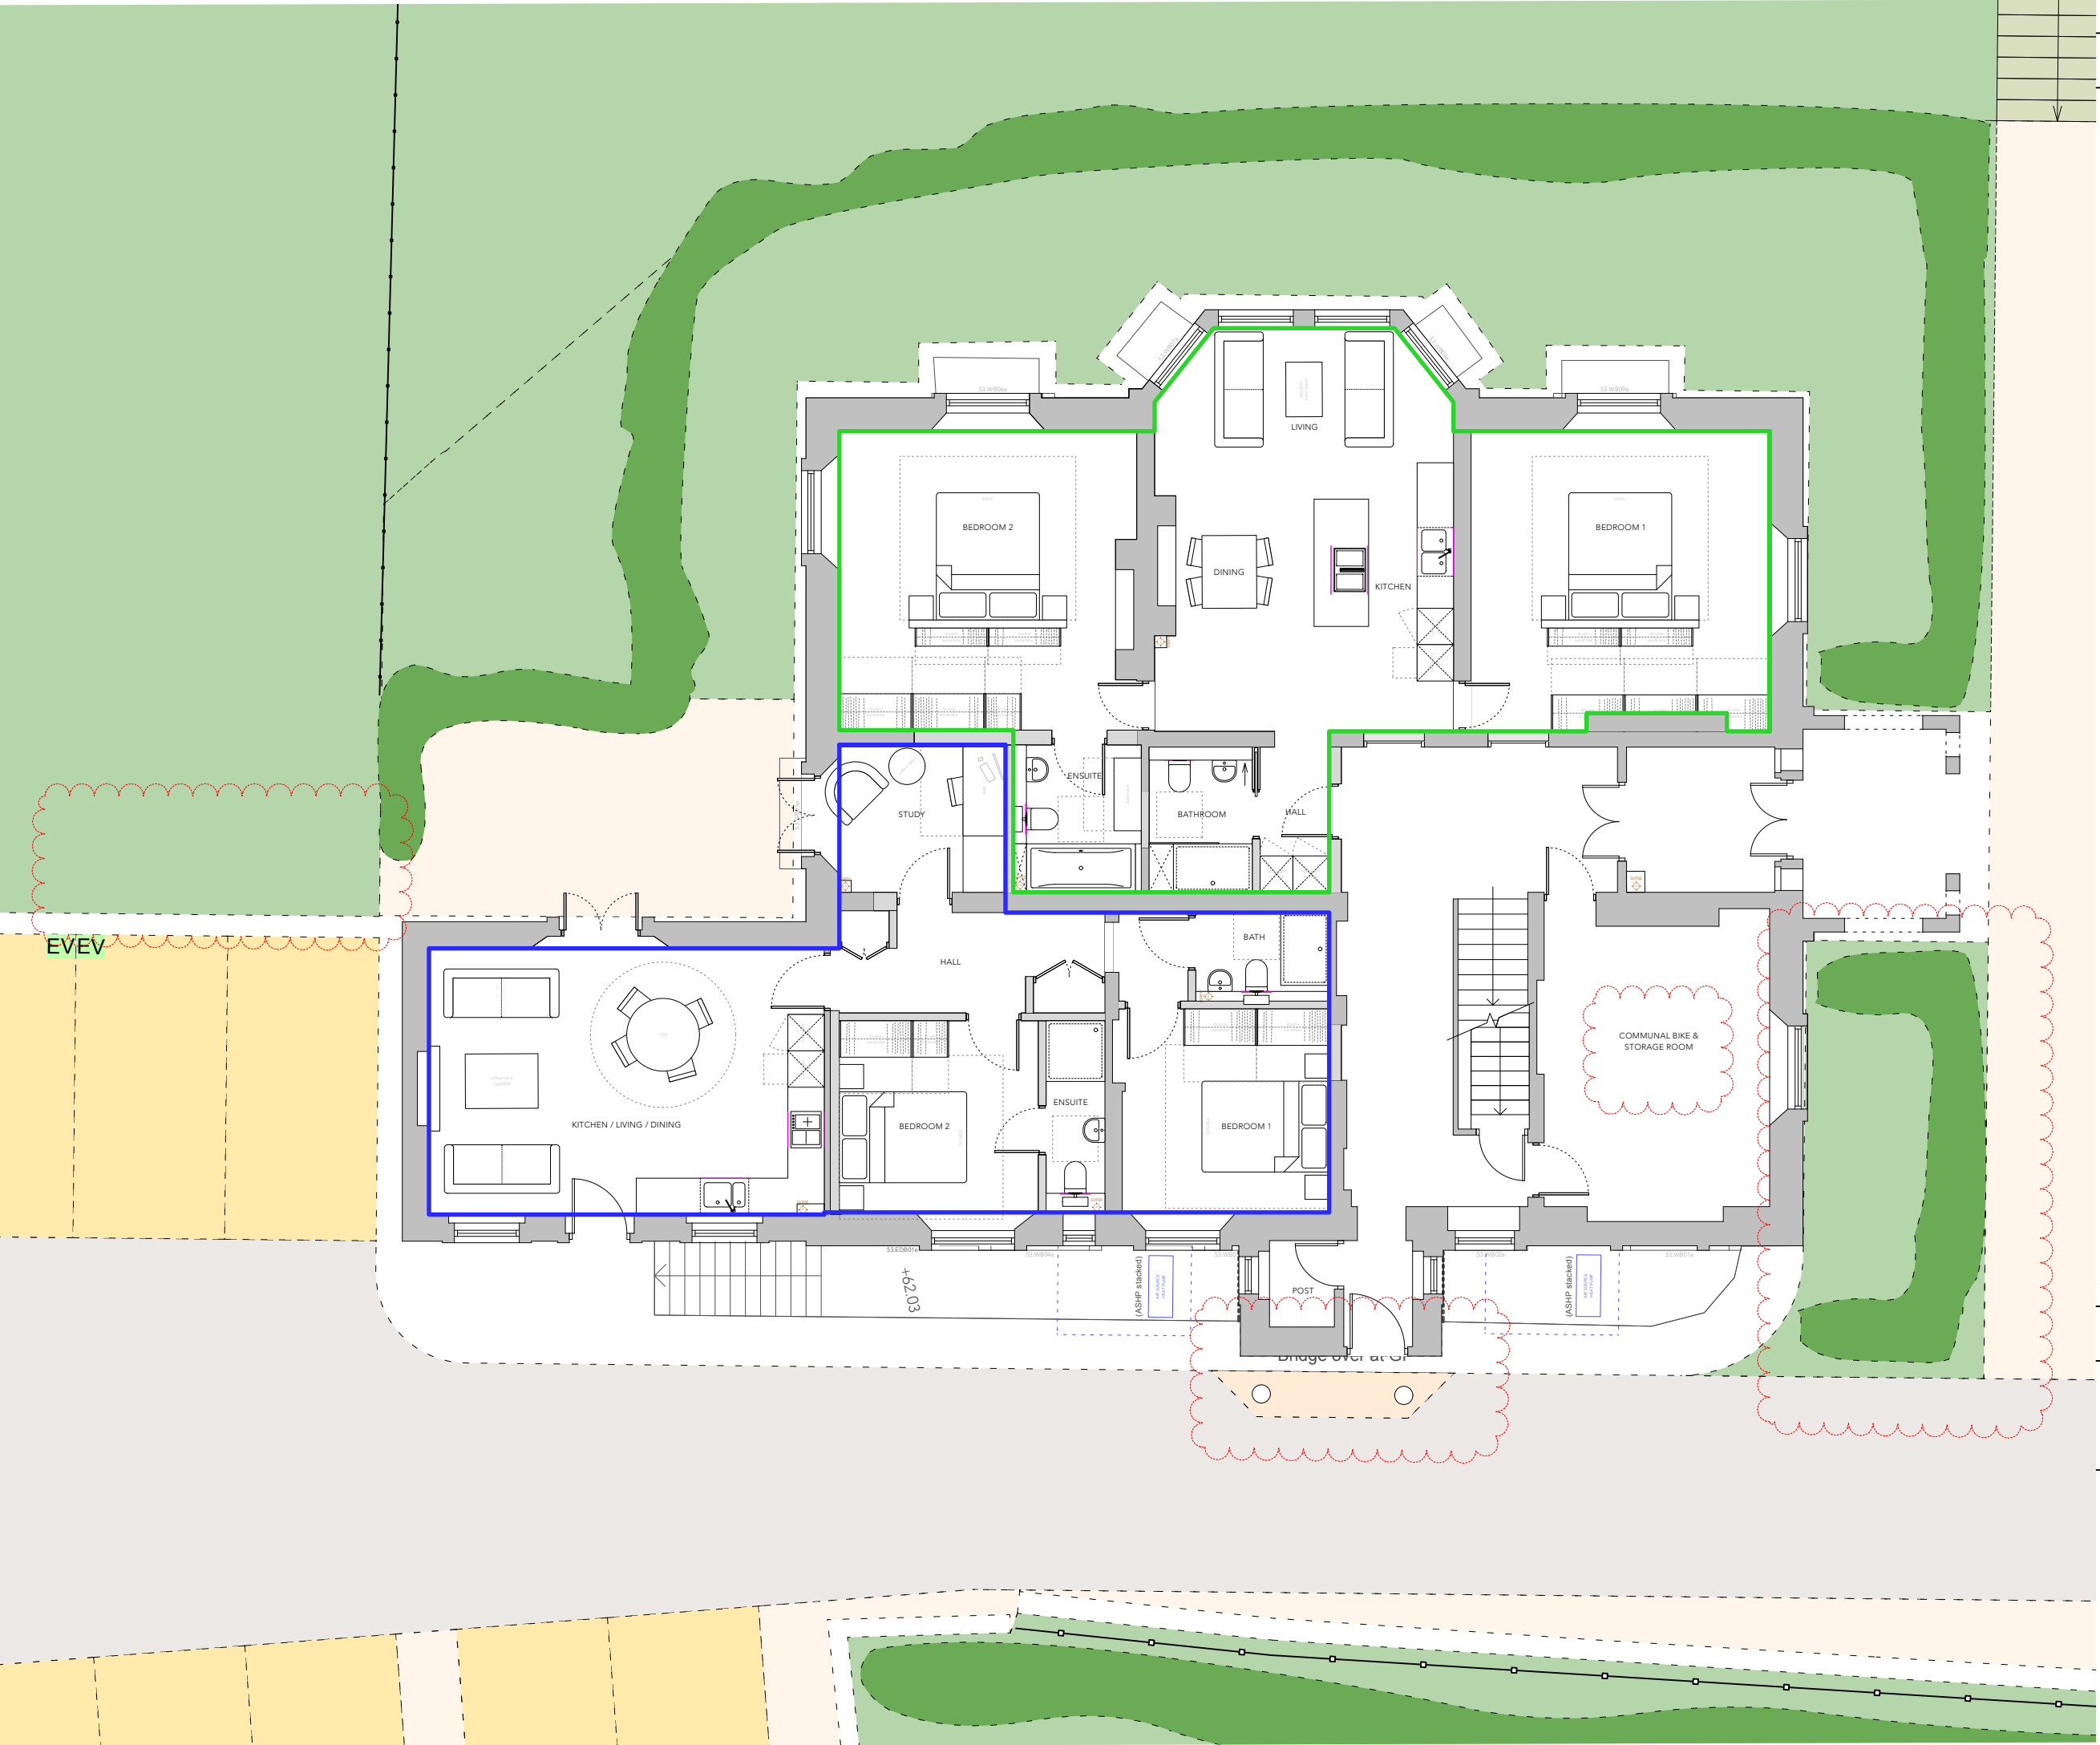

communal bike & storage room annotated, external landscaping amended following conservation and highways feedback

REV.	BY	DATE	NOTES
A	RCJ	01/03/2026	

0 1 2 3 4 5 M

PR 53 ground floor plan

PROJECT	STAGE	DRAWING	REV	DRAWN
999 - 3	- 39	A	FP	
SCALE	SIZE	CREATION		
1:100	@ A3 L	Sept 2025		