


Planning

CLIENT
Rowden Hill Holdings Ltd.
ADDRESS
Chippenham
Wiltshire
SN15 2AJ

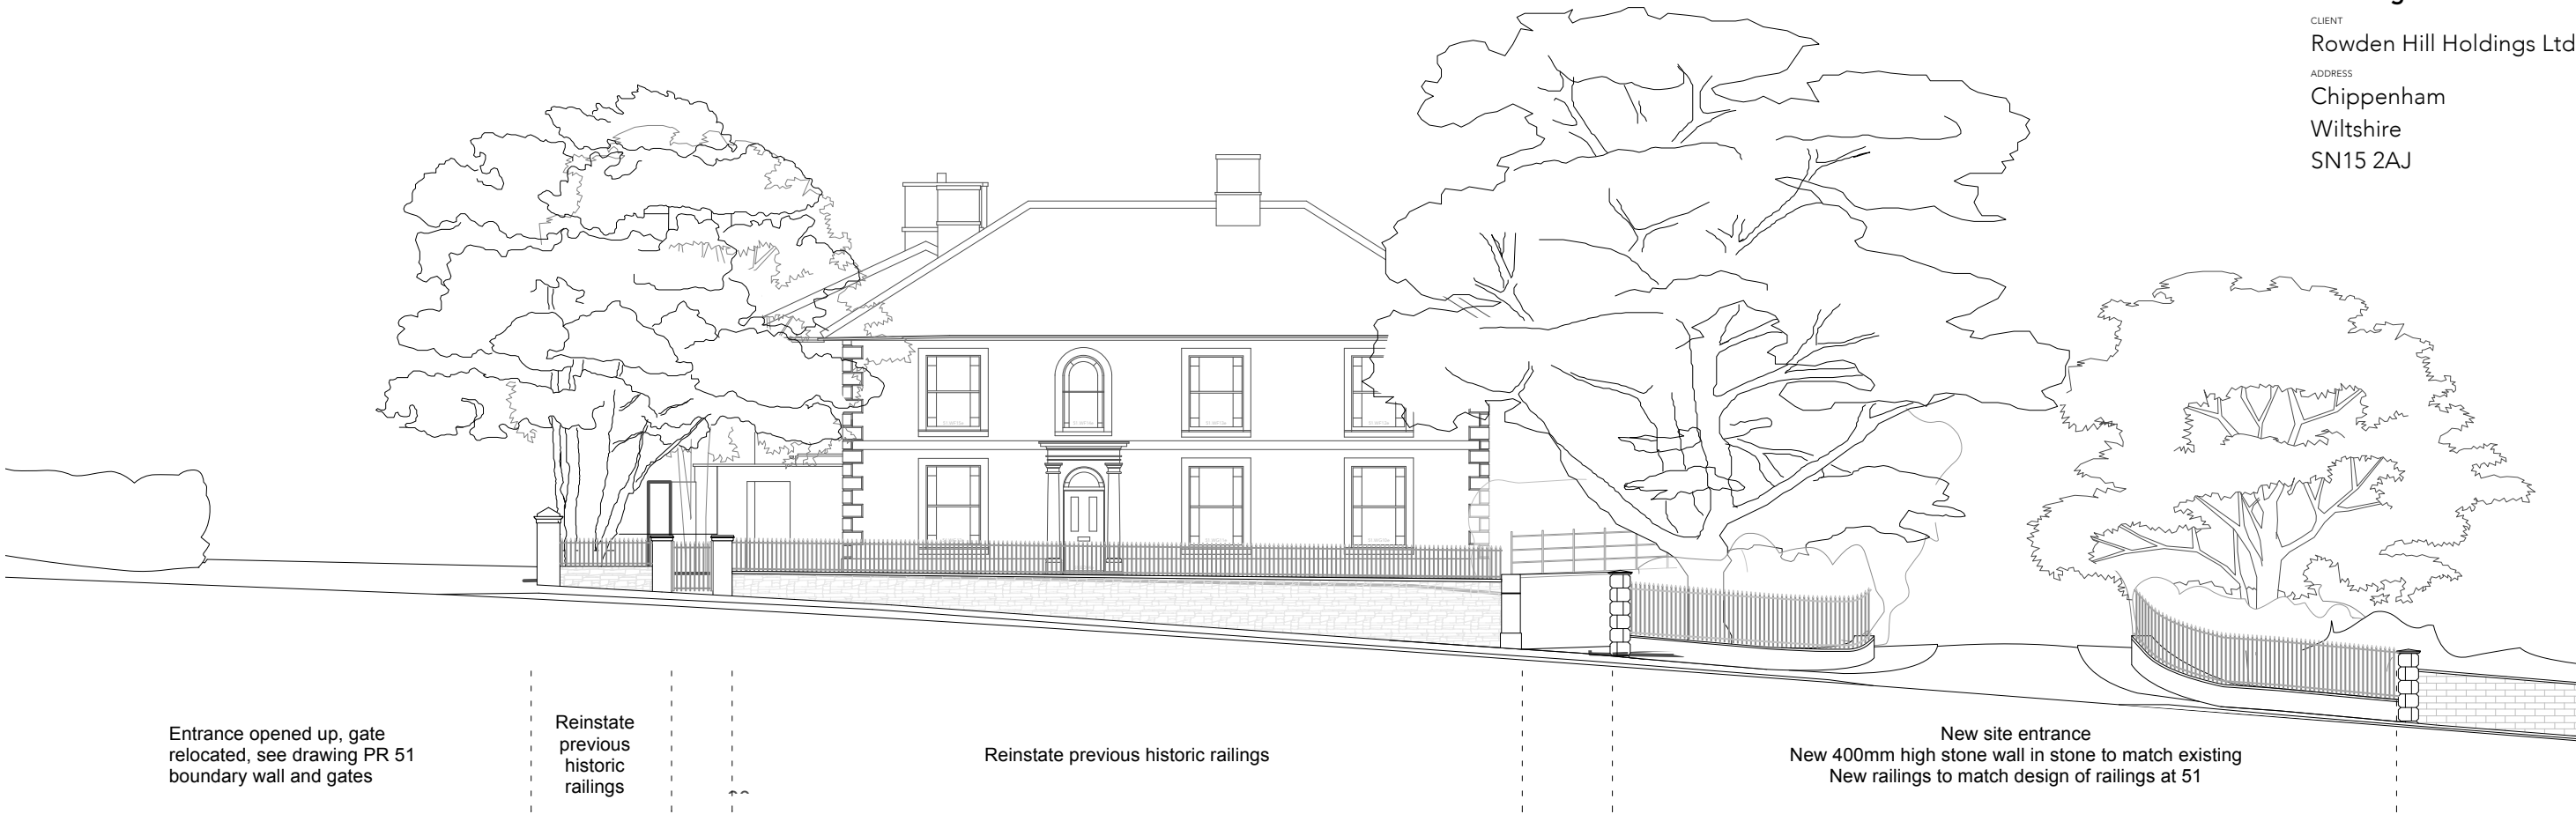

Entrance opened up, gate
relocated, see drawing PR 51
boundary wall and gates


Reinstate
previous
historic
railings

Reinstate previous historic railings

New site entrance
New 400mm high stone wall in stone to match existing
New railings to match design of railings at 51

Rebuild EX stone gate pillar and new
metal gate design to match railings

New pedestrian entrance: remove non
historic wall infill between 2 stone posts

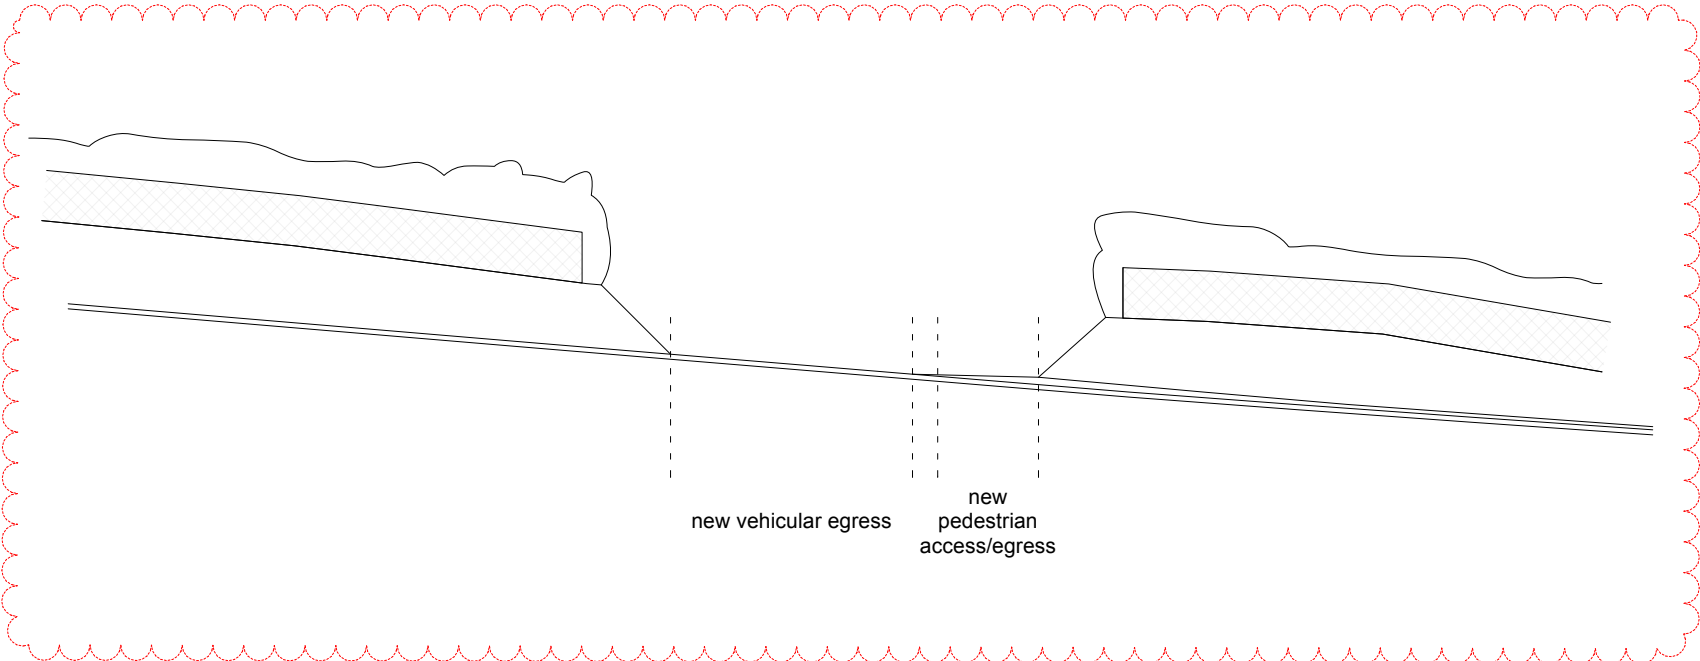

A RCJ 01/03/2026 proposed site egress point on Rowden Hill added

REV. BY DATE NOTES

0 2 3 4 5 6 7 8 m

PR street elevation

PROJECT	STAGE	DRAWING	REV	DRAWN
999 - 3	- 51	A	IM	
SCALE	SIZE	CREATION		
1:150	@ A3 L	Sept 2025		