




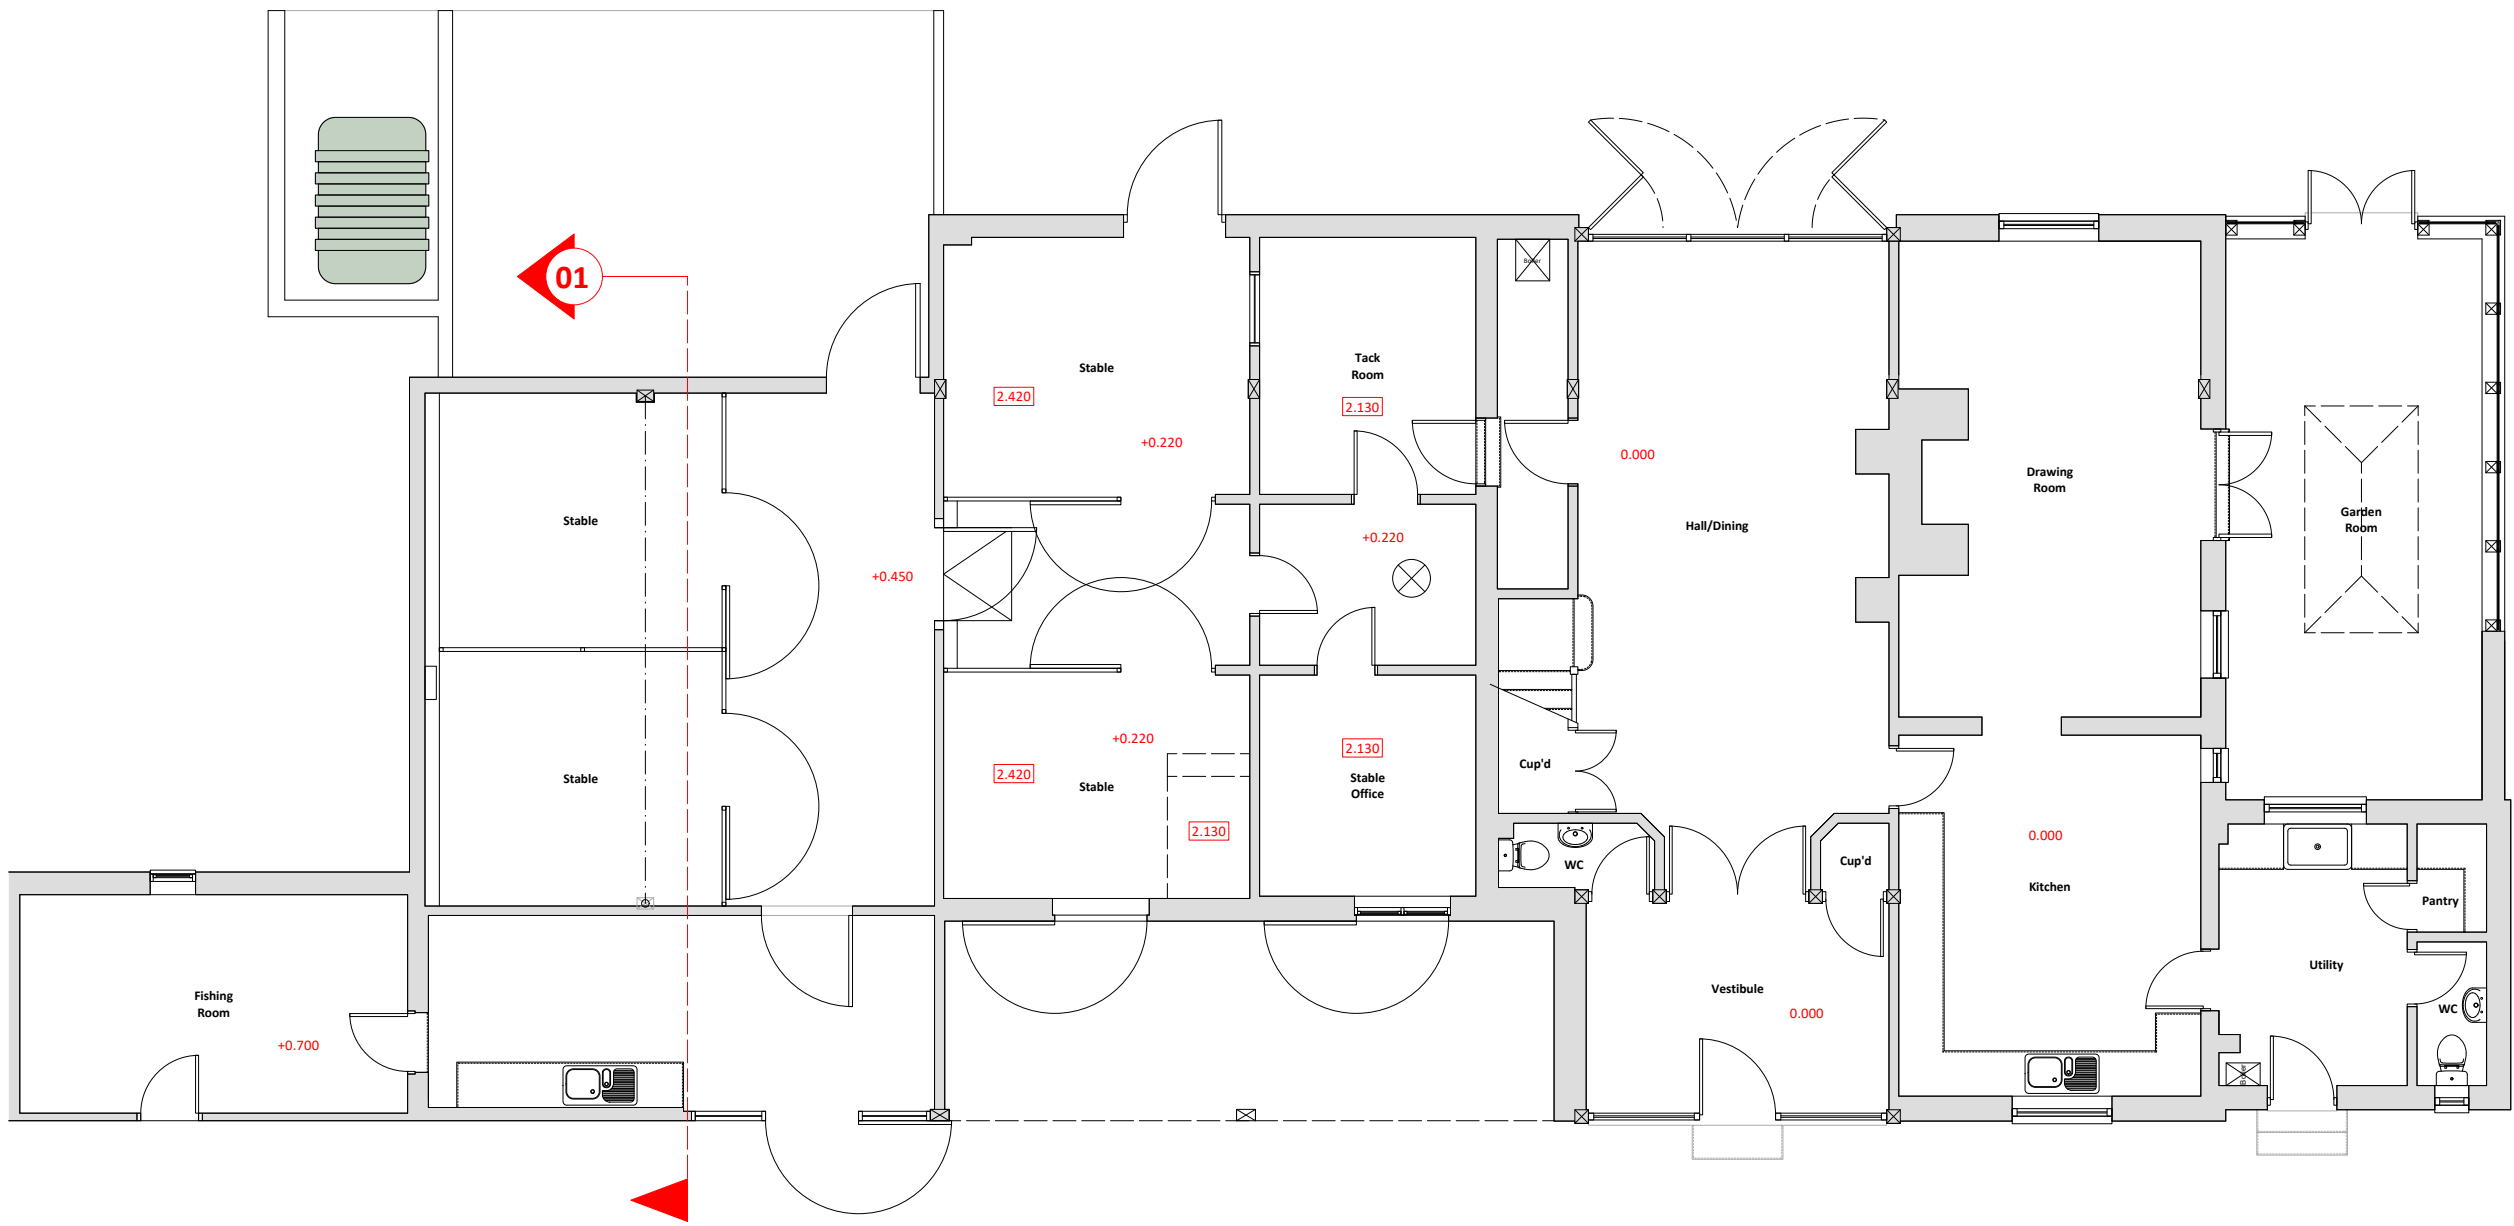


PLN Existing GF Plan
01 1:100

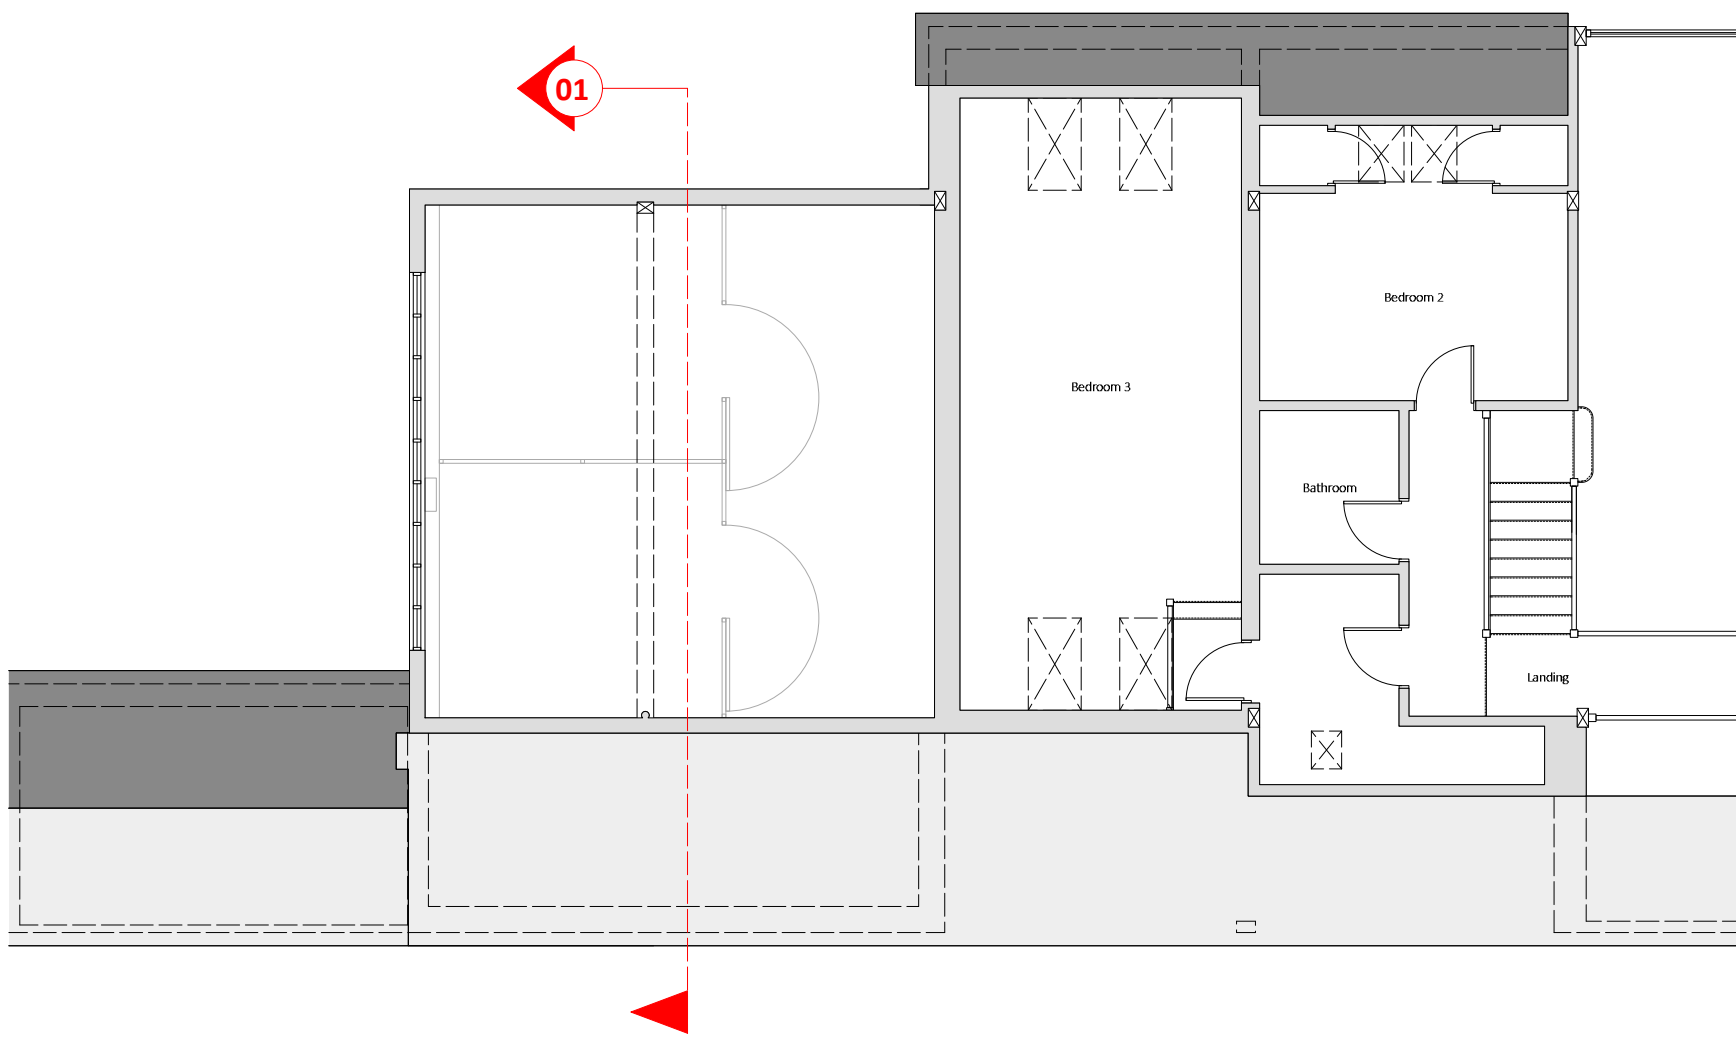


PLN Existing FF Plan
02 1:100

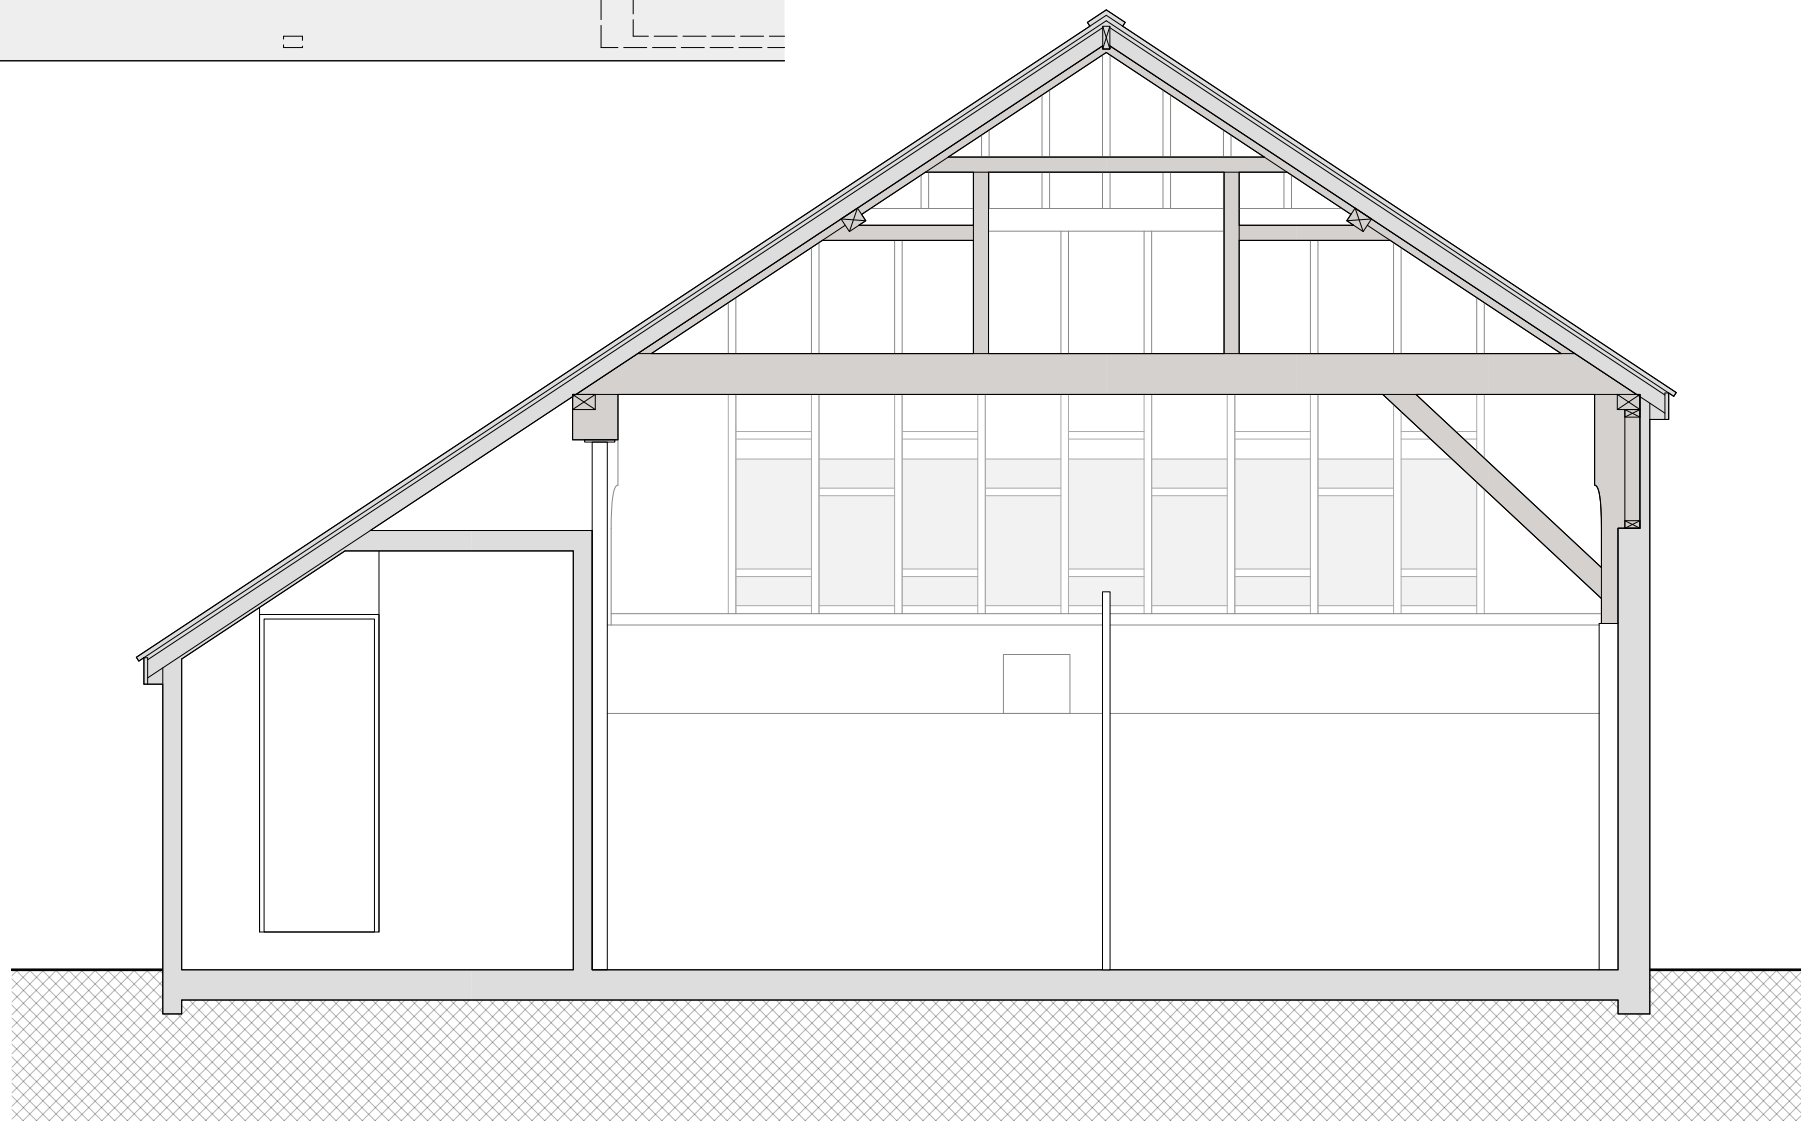

SEC Section 01
01 1:50

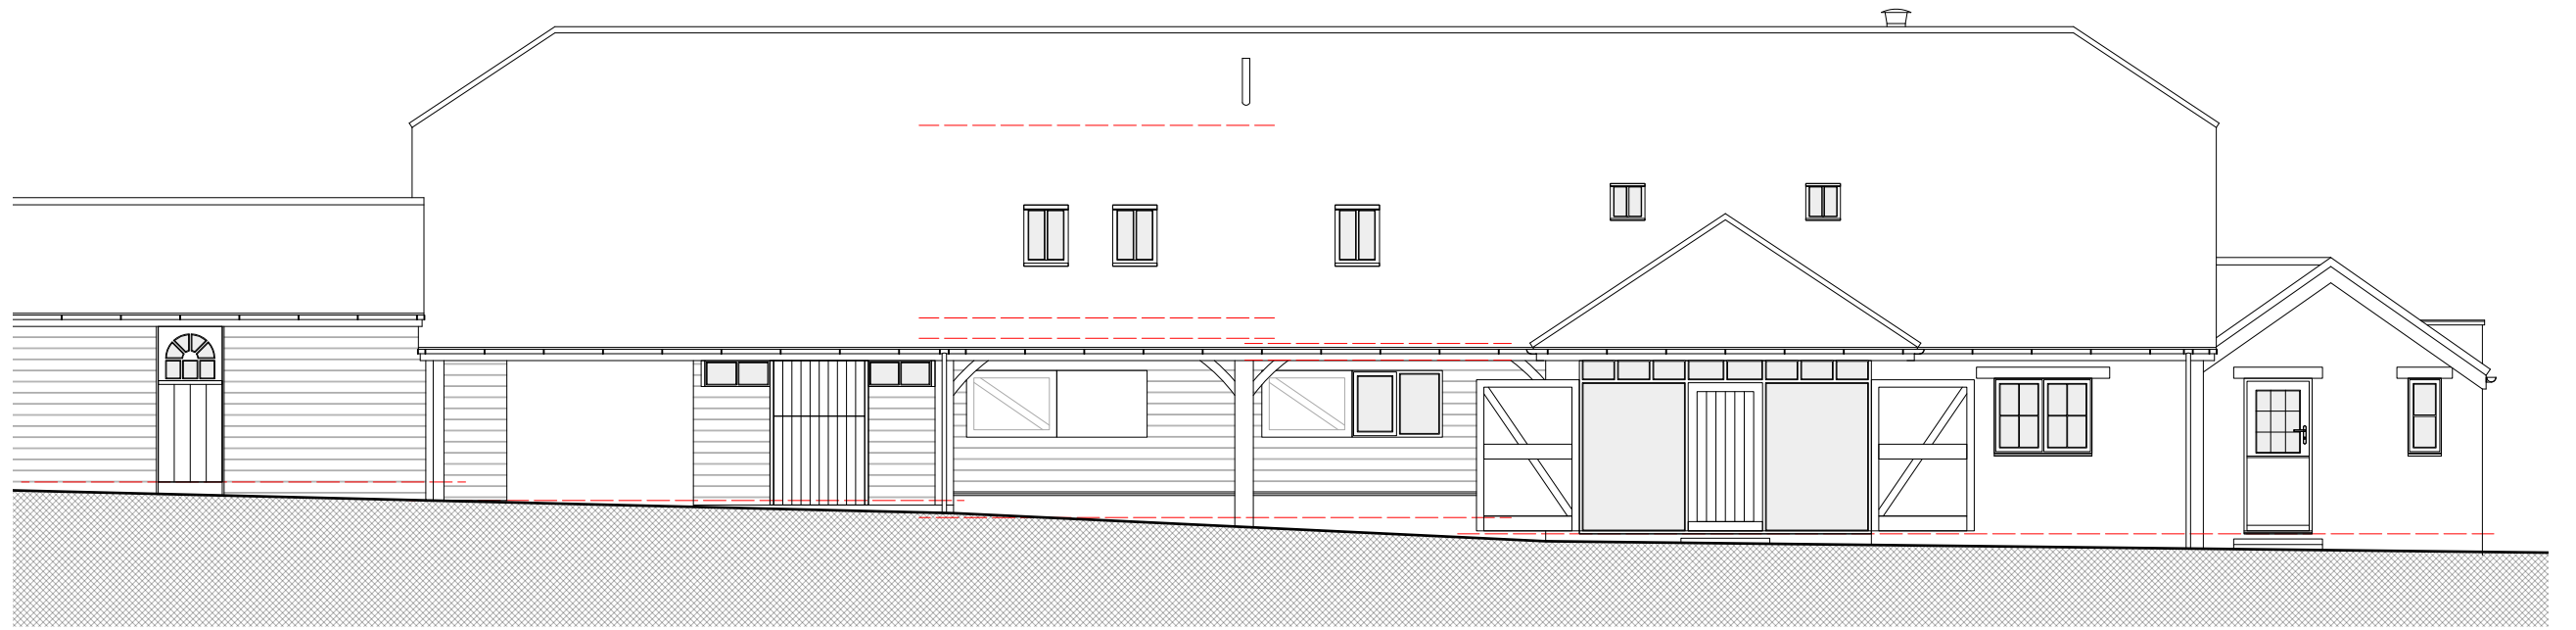


ELV Existing S Elevation
01 1:100

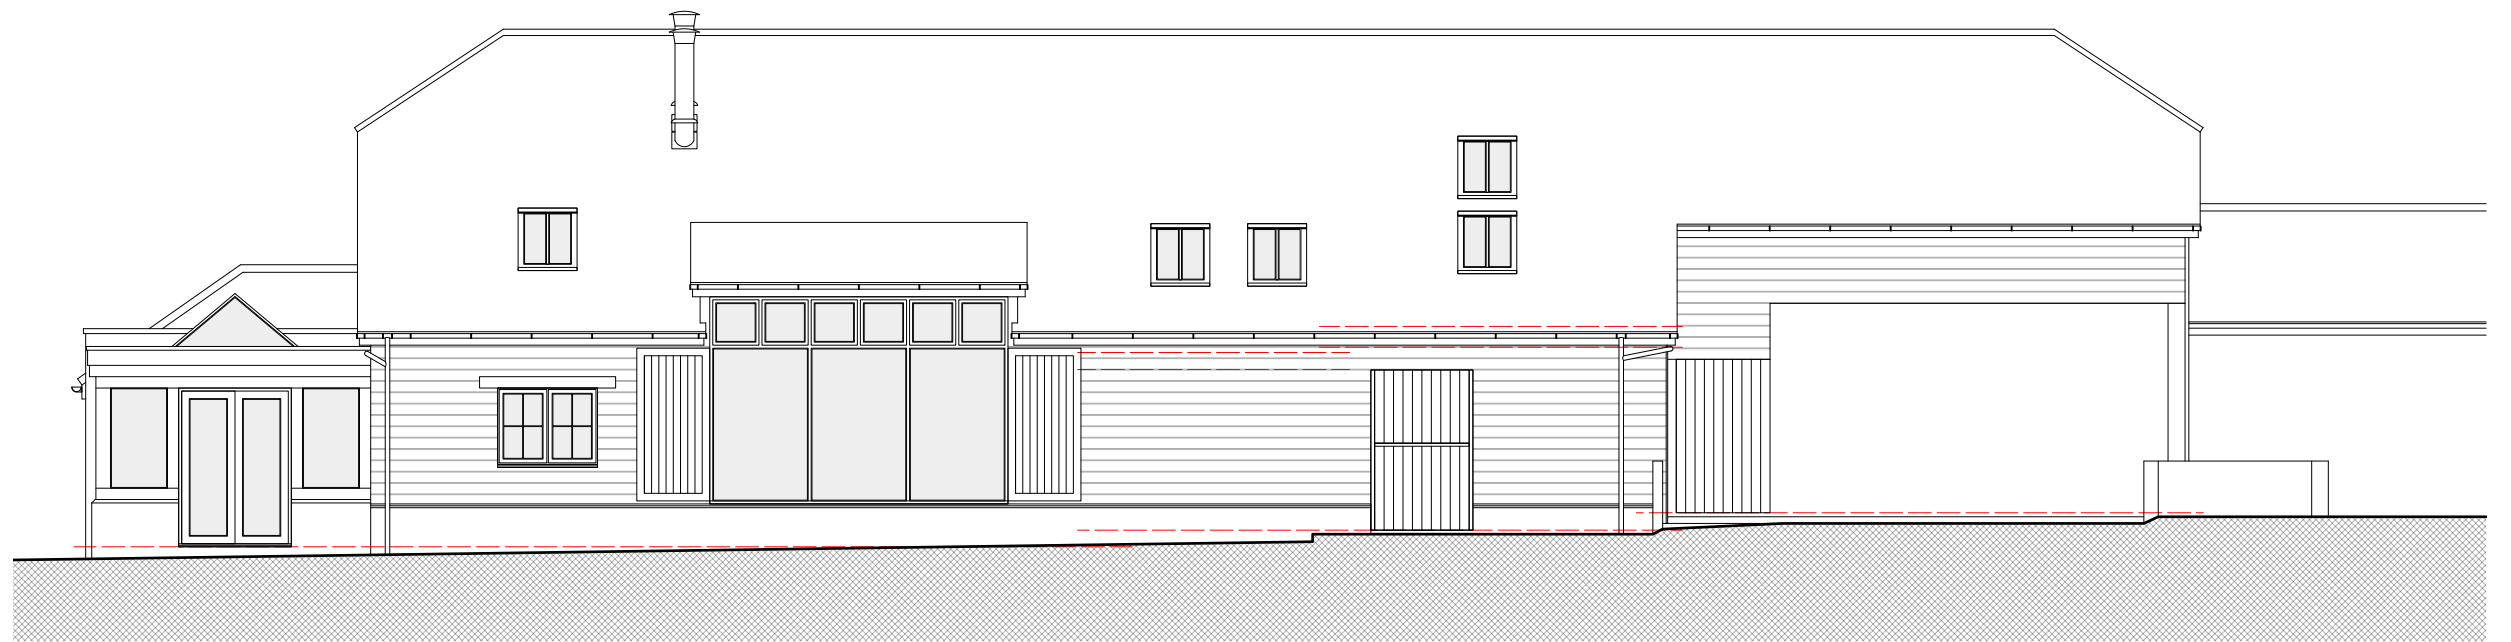

ELV Existing N Elevation
02 1:100



ELV Existing E Elevation
03 1:100

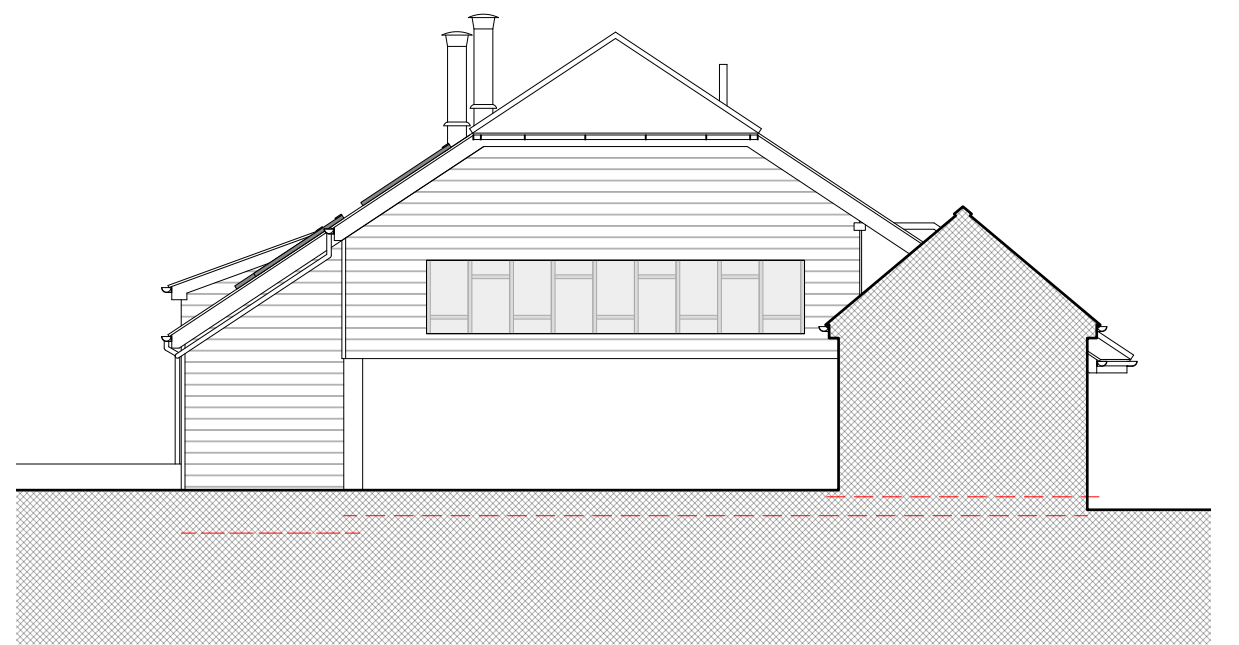

ELV Existing W Elevation
04 1:100

SURVEY