


NOTES

1. THIS DRAWING IS THE COPYRIGHT OF THE CONSULTANT AND MUST NOT BE USED OR REPRODUCED WITHOUT THEIR PERMISSION.

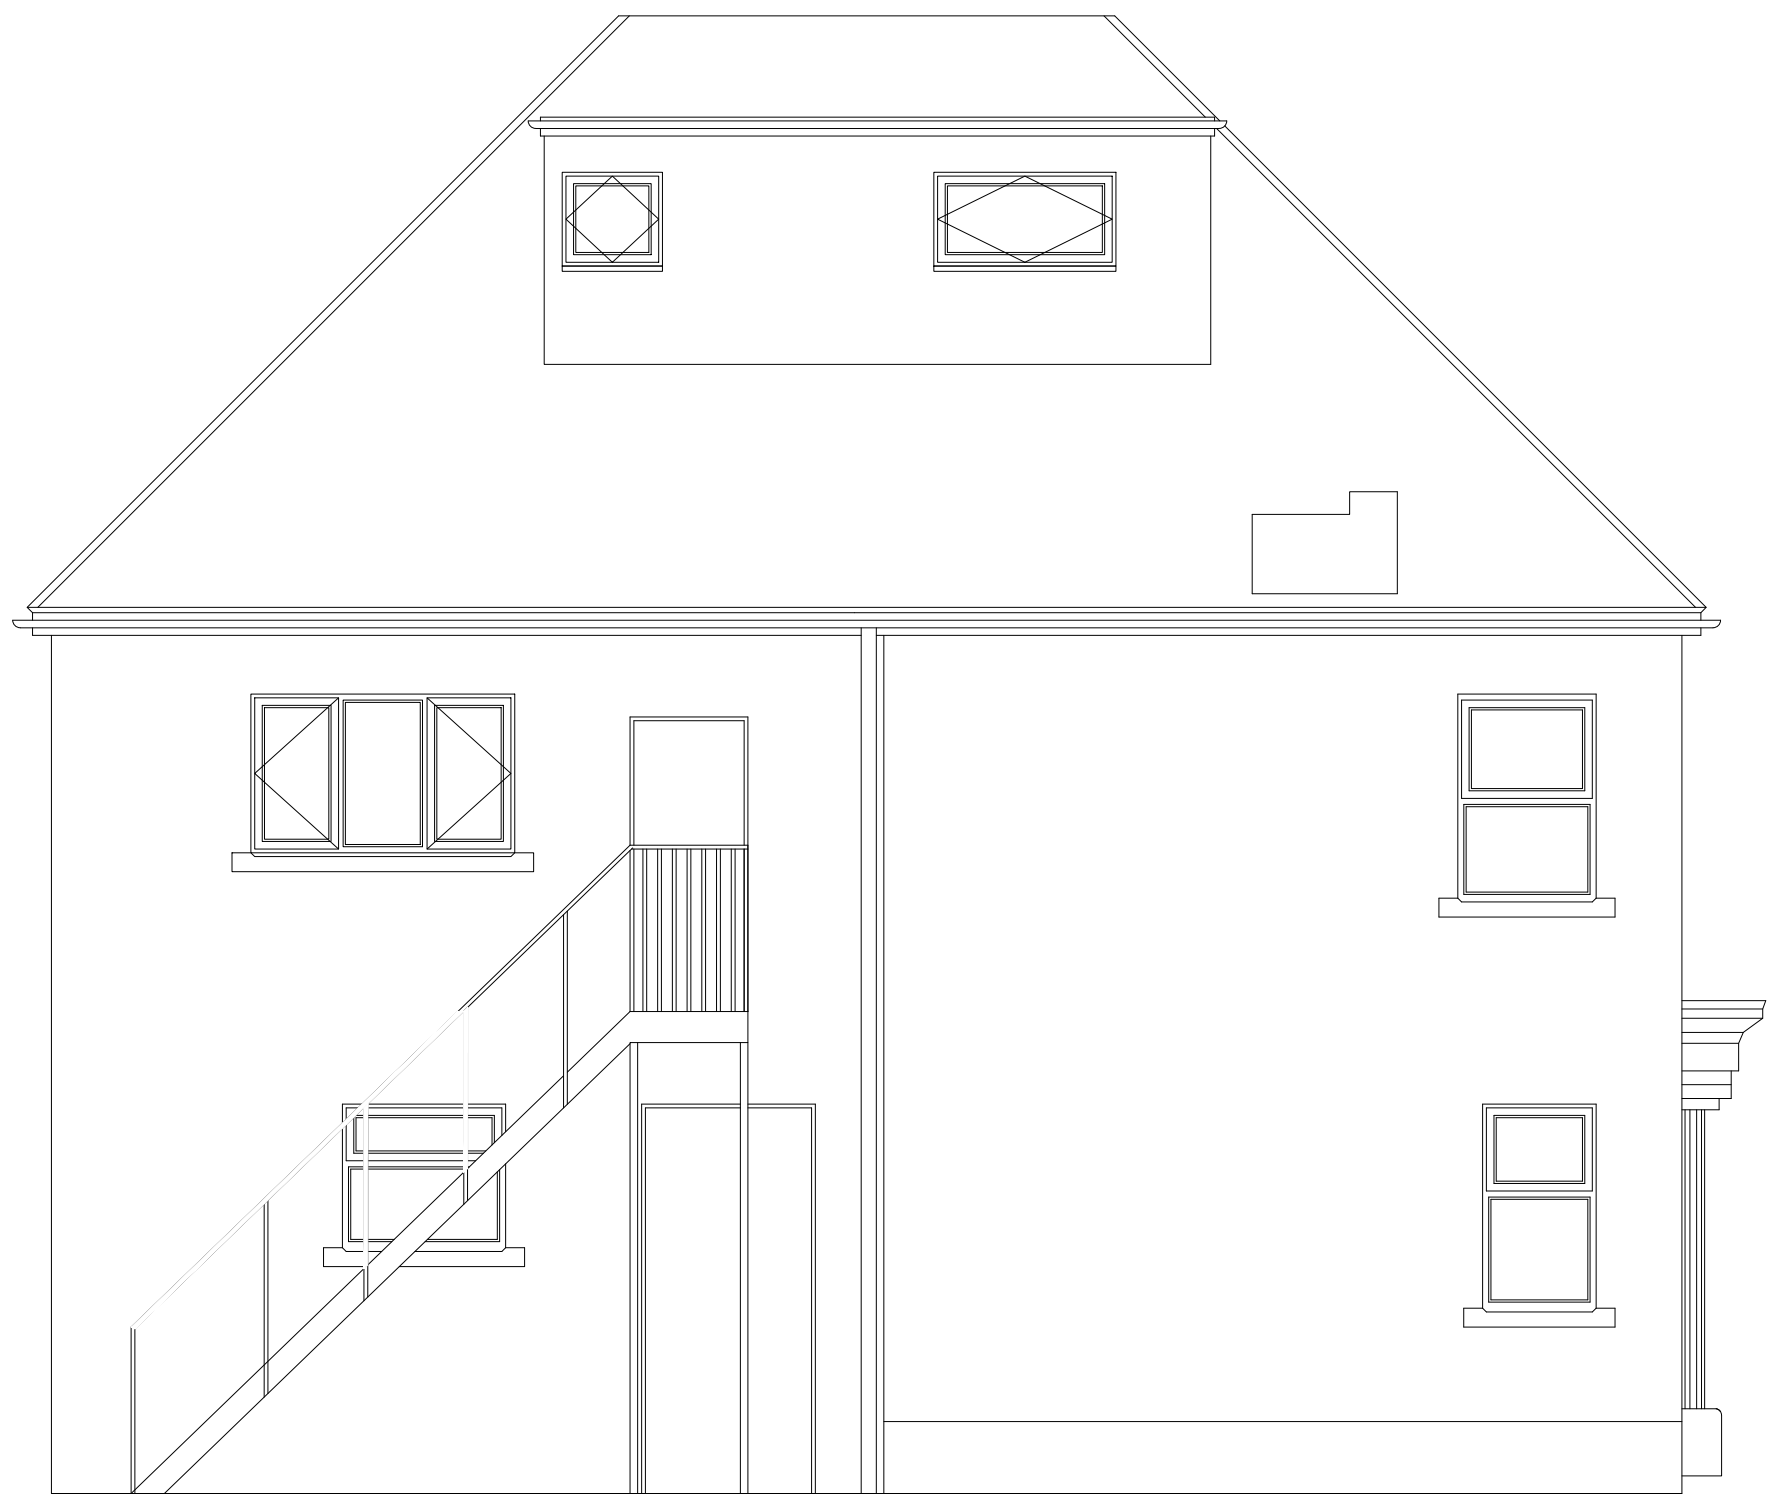


EXISTING REAR (NORTH) ELEVATION
(SCALE 1:50)



EXISTING SIDE (WEST) ELEVATION
(SCALE 1:50)



EXISTING FRONT (SOUTH) ELEVATION
(SCALE 1:50)

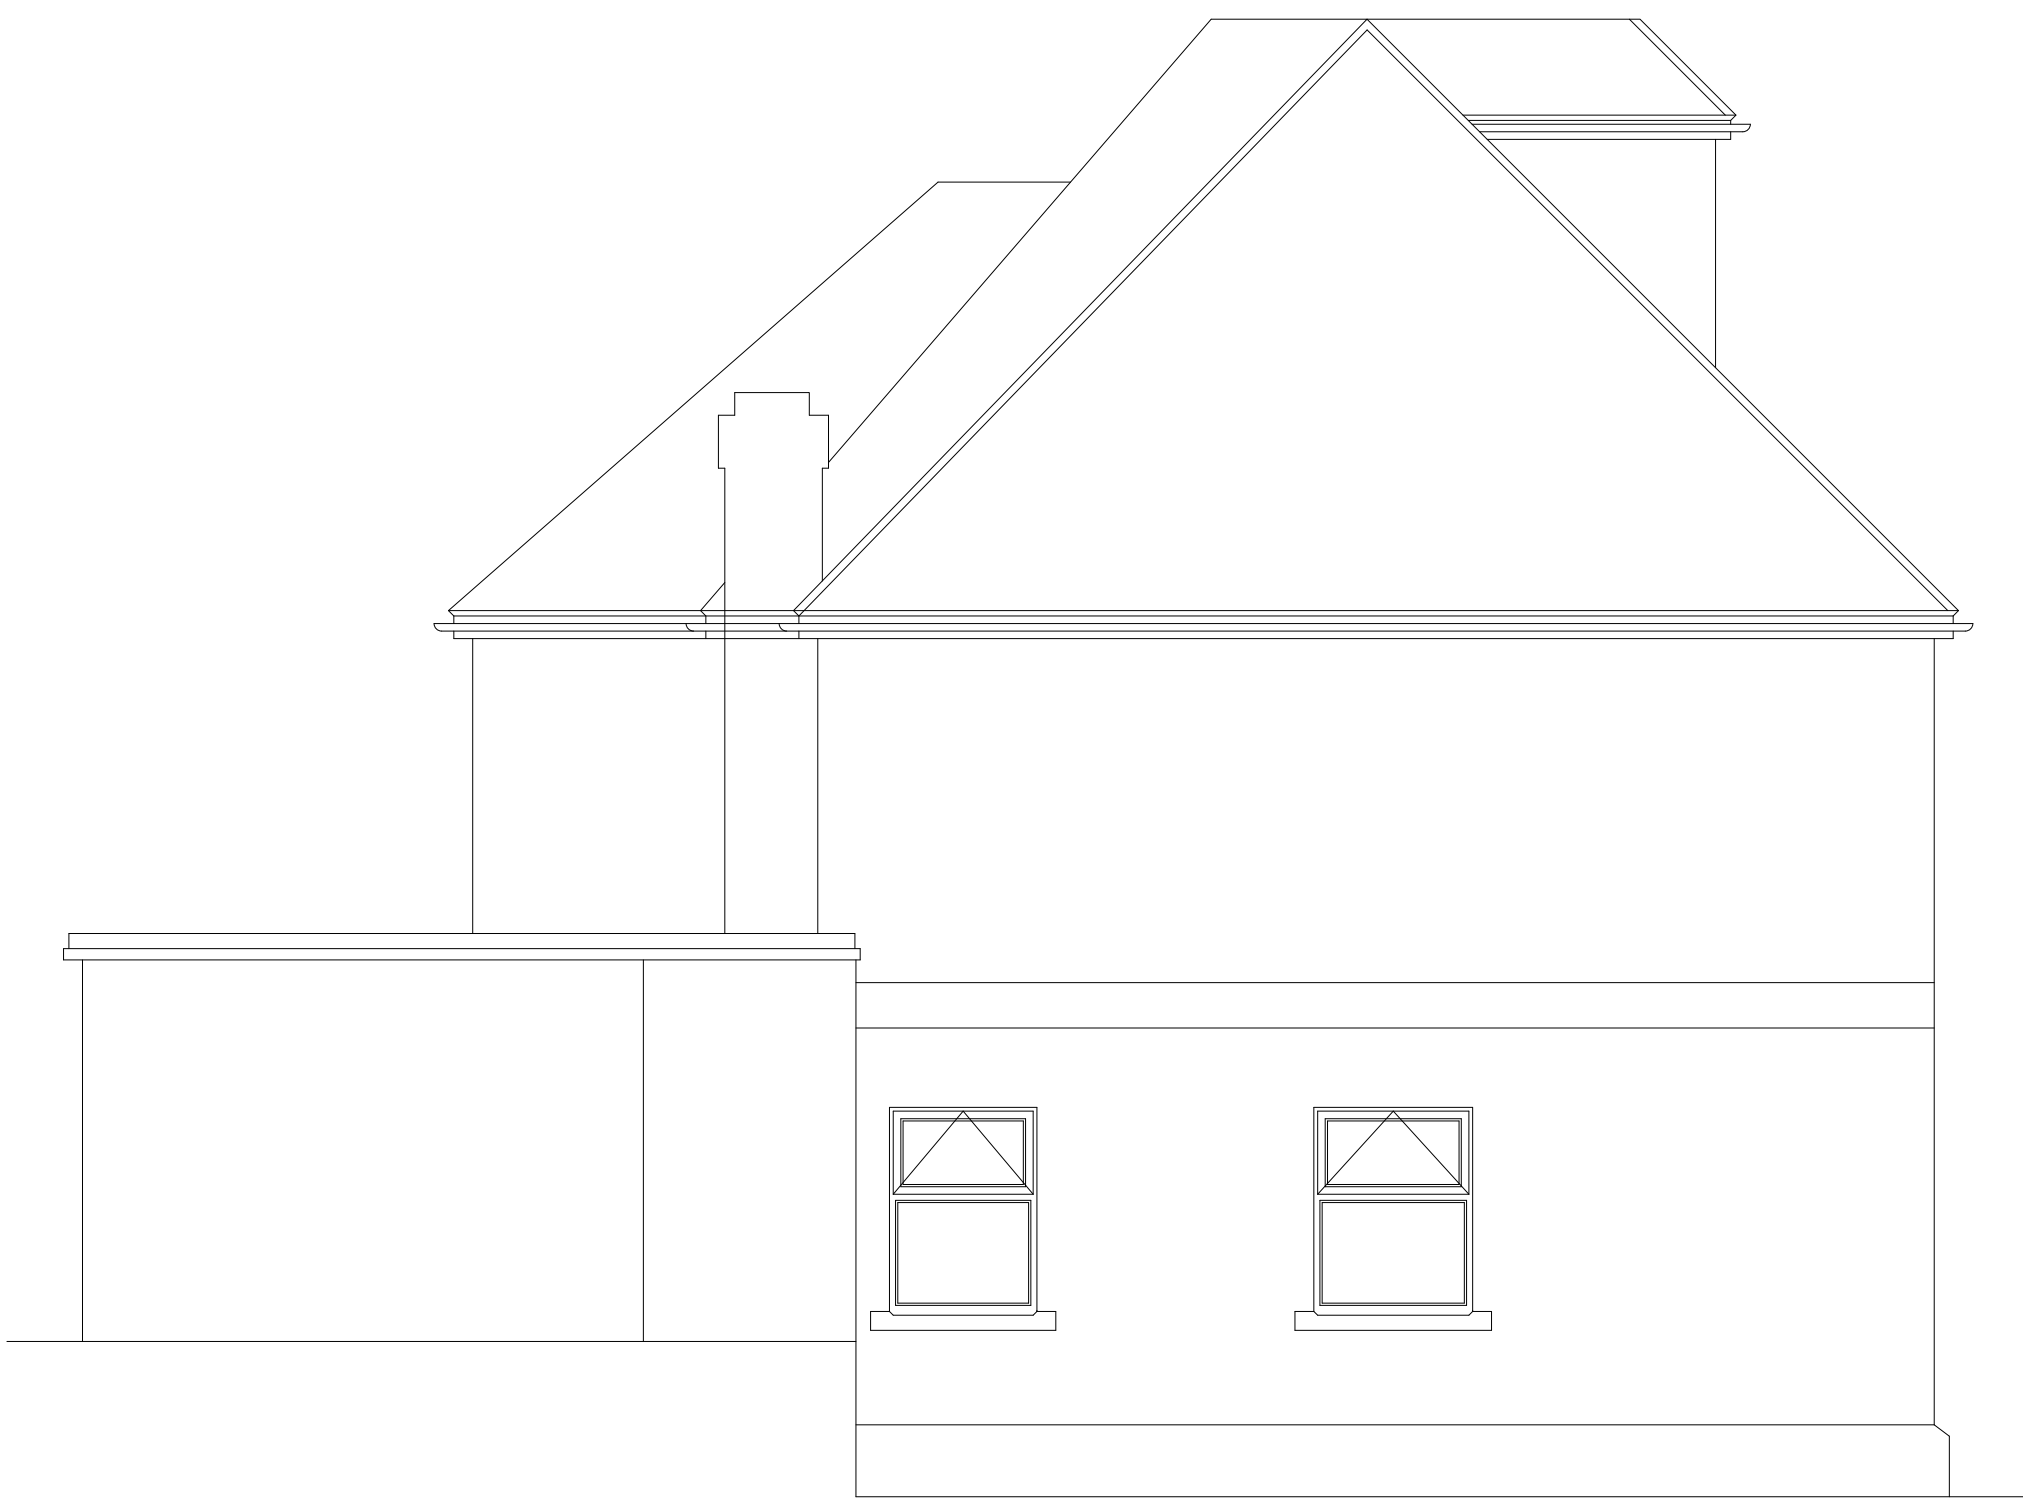

EXISTING SIDE (EAST) ELEVATION
(SCALE 1:50)

0 0.5 1 1.5 2 2.5m

SCALE 1:50

P2	EASTERN ELEVATION ADDED		17/03/2026
P1	INITIAL ISSUE		18/02/2026
REV			DATE
CLIENT			
MR MIKE SHAW			
PROJECT			
THE INN WITH THE WELL			
TITLE			
EXISTING ELEVATIONS			
		Building Design Engineers	
		Telephone: 07766286809	
		Email: jpalmer@2psdesign.co.uk	
		Website: www.2psdesign.co.uk	
SCALE	DATE	DWG NO	REV
1:50@A1	FEB '26	00645/06	P2
DRAWN	CHKD		
JP	KP		