
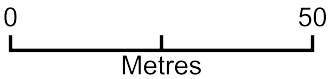


Land between Long Crag and Bower House

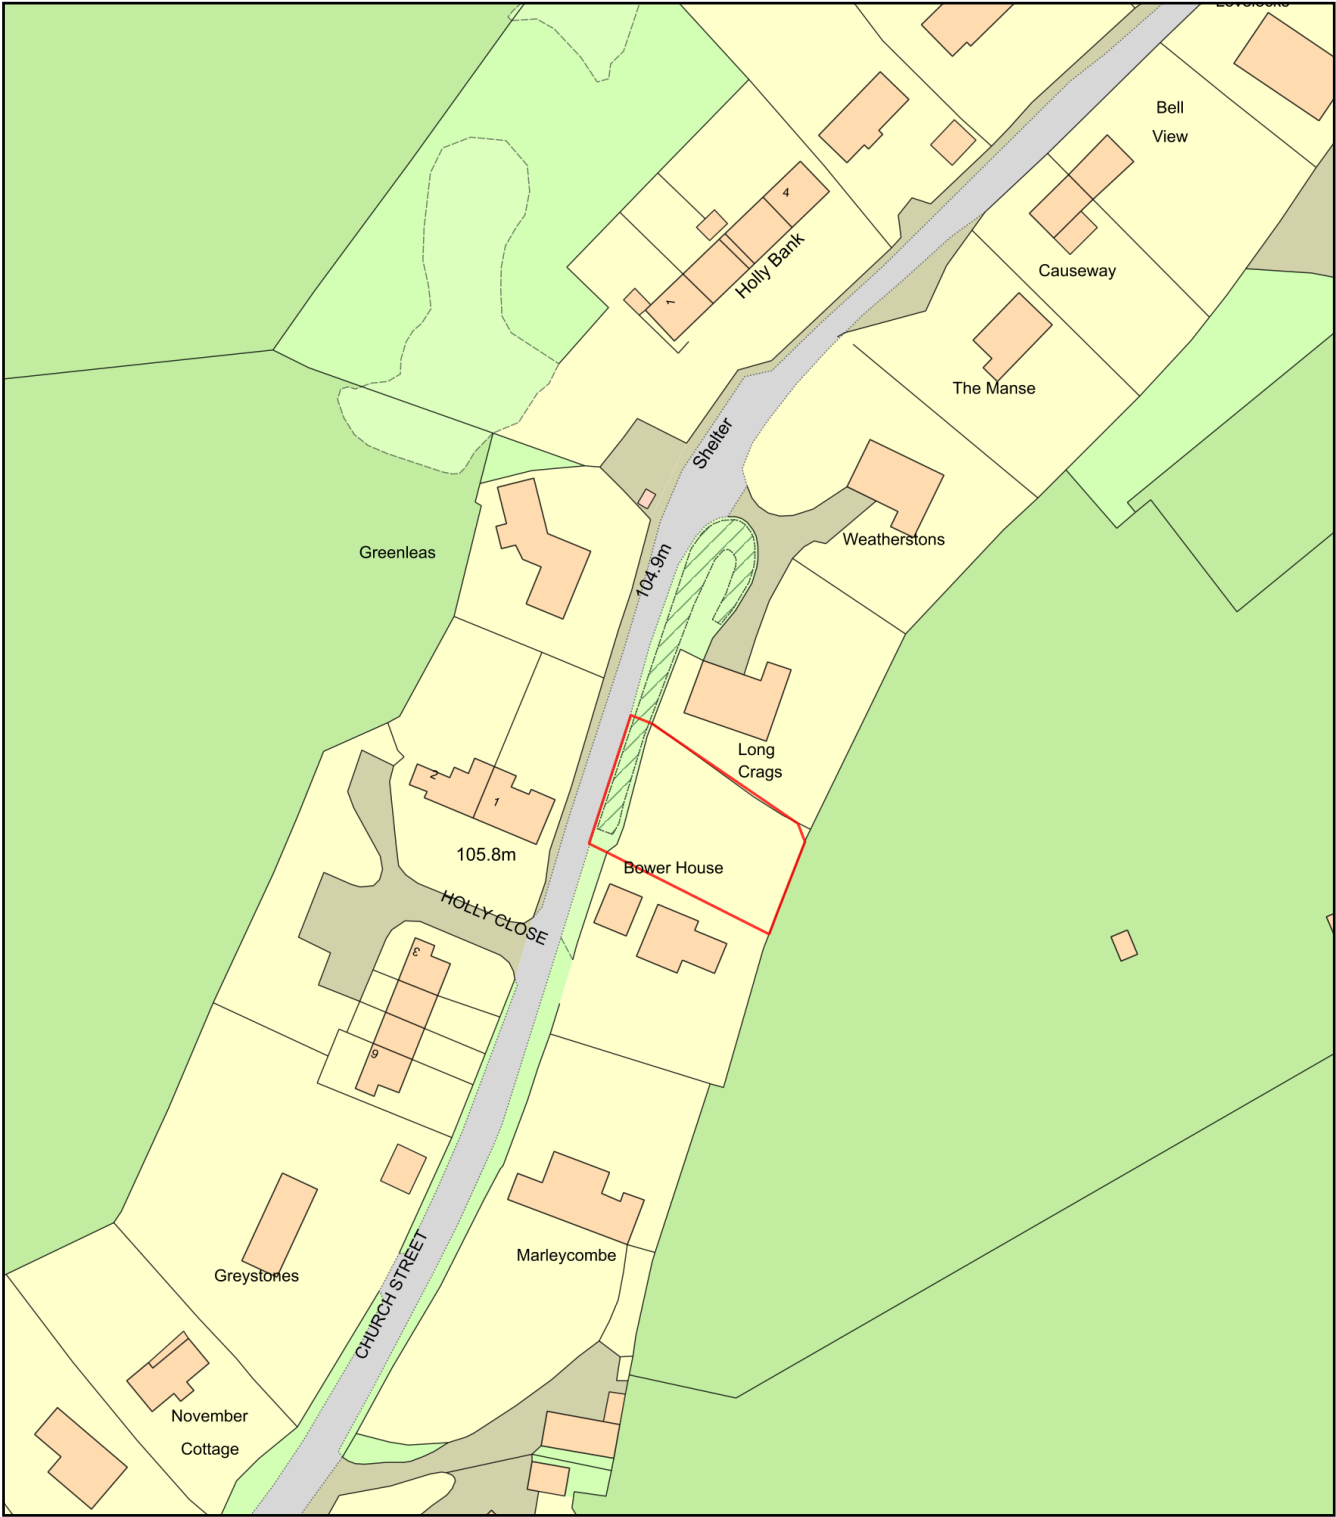

Plan Produced for: Wiltshire Council Planning
Date Produced: 17 Mar 2026
Plan Reference Number: TQRQM26076150221822
Scale: 1:1250 @ A4