


30 Long Street, SN10 1NW

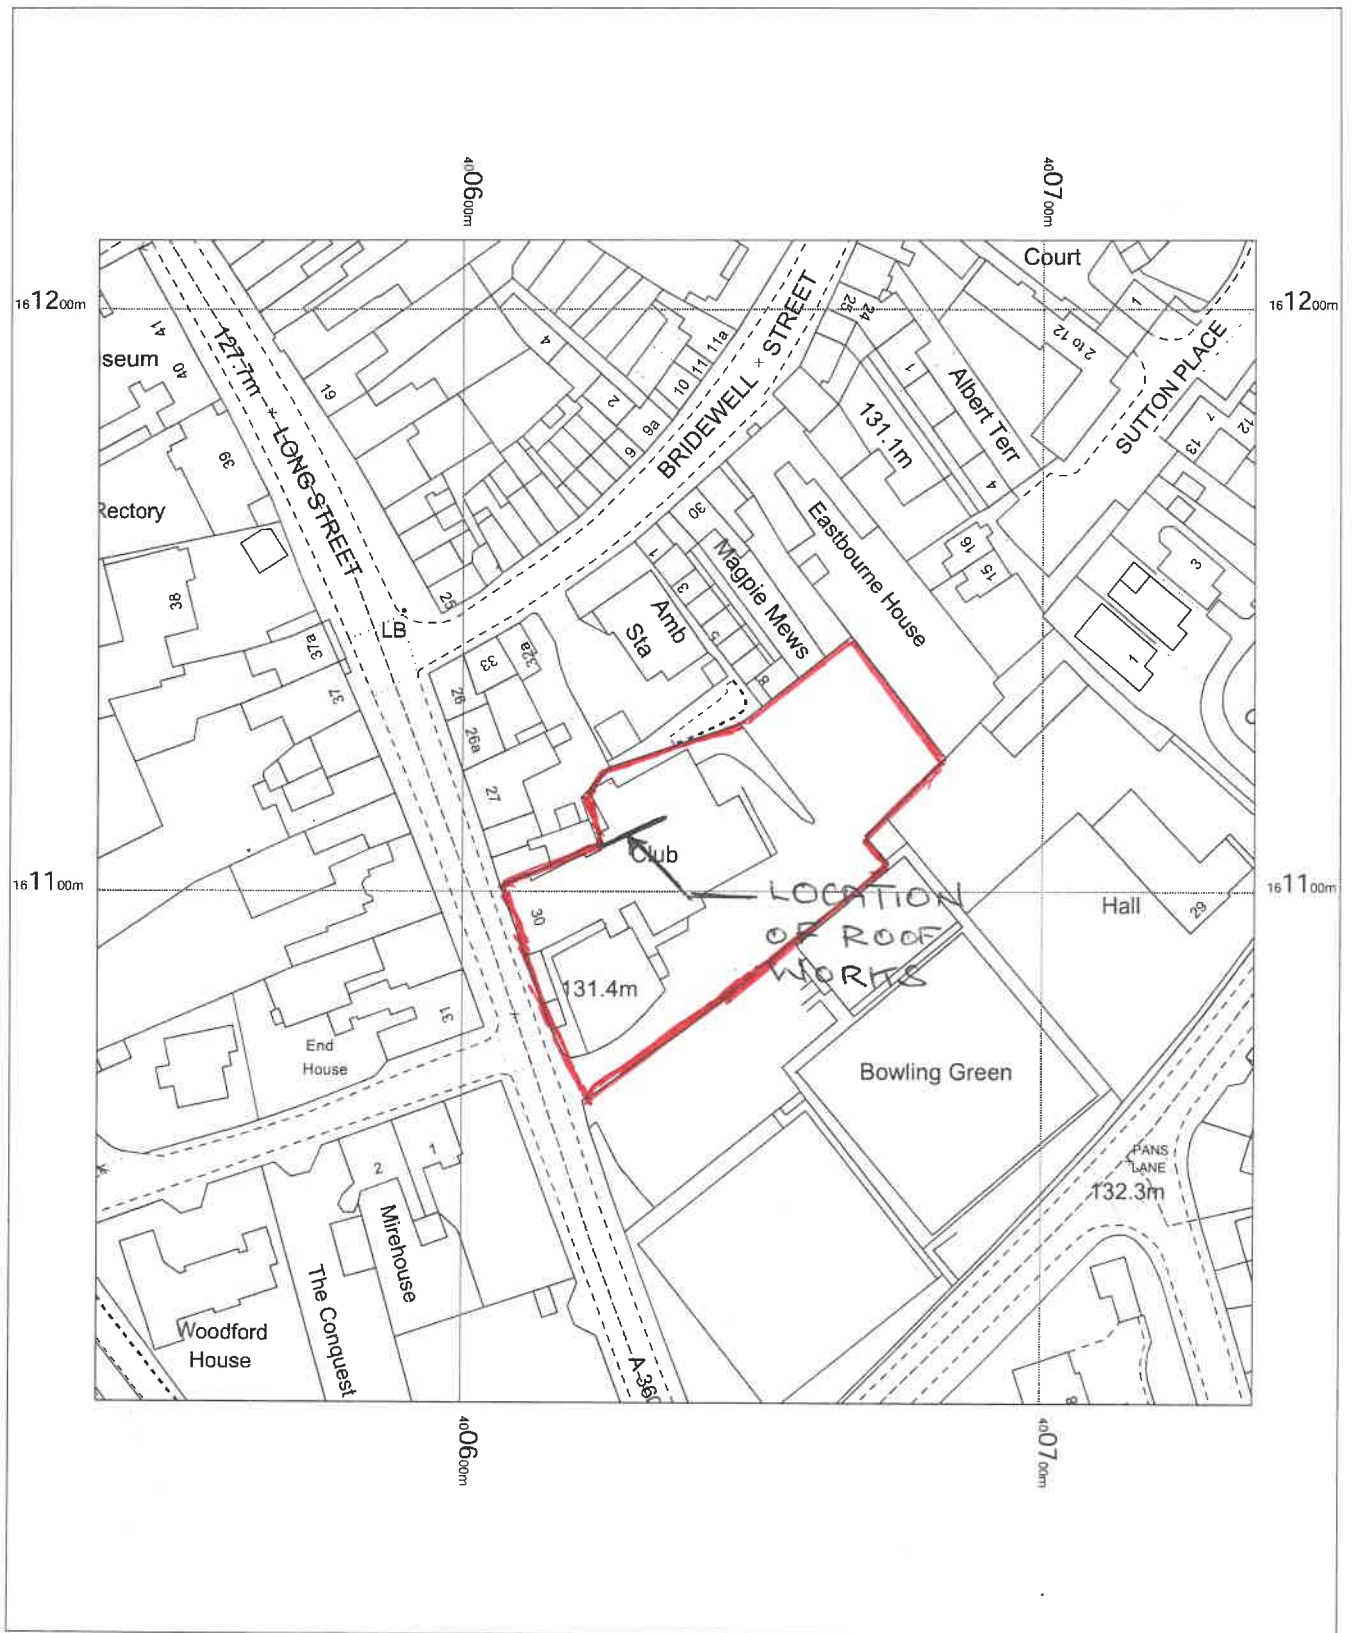

30 Long Street,
Devizes,
Wiltshire
SN10 1NW

OS MasterMap 1250/2500/10000 scale
Thursday, March 5, 2026, ID: CM-01266746
www.centremapslive.co.uk

1:1250 scale print at A4, Centre: 400637 E, 161112 N

©Crown Copyright Ordnance Survey, Licence no.
AC0000849896



FOR A BETTER POINT OF VIEW