



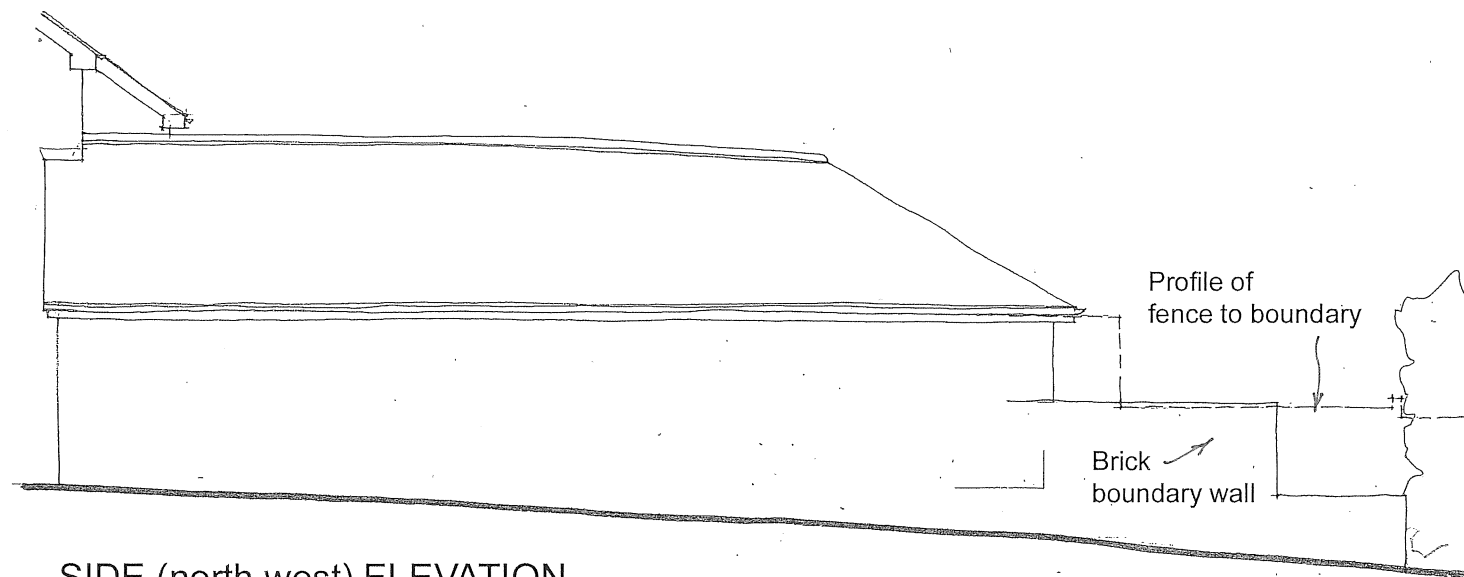


SIDE (north west) ELEVATION

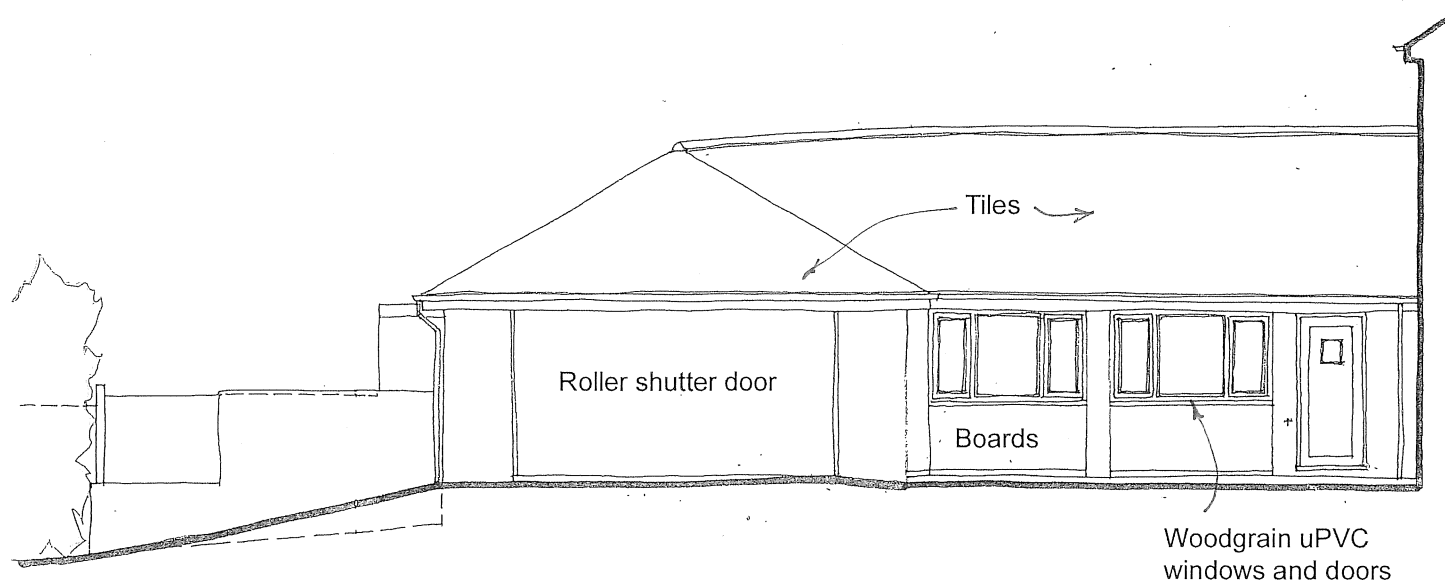

FRONT (south west) ELEVATION



SIDE (south east) ELEVATION

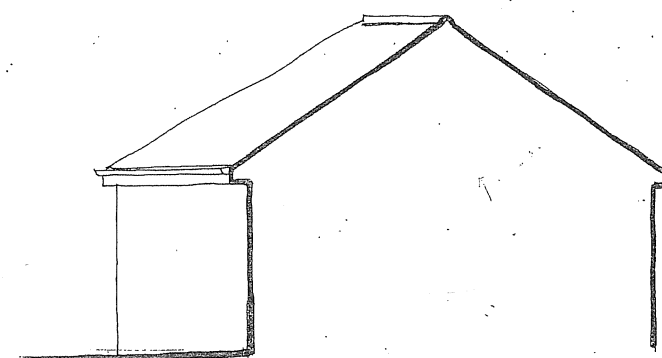

SECTION (north east) ELEVATION

This drawing is copyright and shall not be reproduced without the Architect's consent. This drawing may be scaled for planning purposes only. Any discrepancies from this drawing should be notified to the Architect. If in doubt, ask.

PROPOSED CONVERSION OF GARAGE TO ANNEXE ACCOMMODATION at 16 LOWER MARSH ROAD, WARMINSTER, WILTSHIRE

ELEVATIONS AS EXISTING

0 5m
1:100 at A3

225029/02 Scale as noted at A3

www.bta-architects.co.uk

