


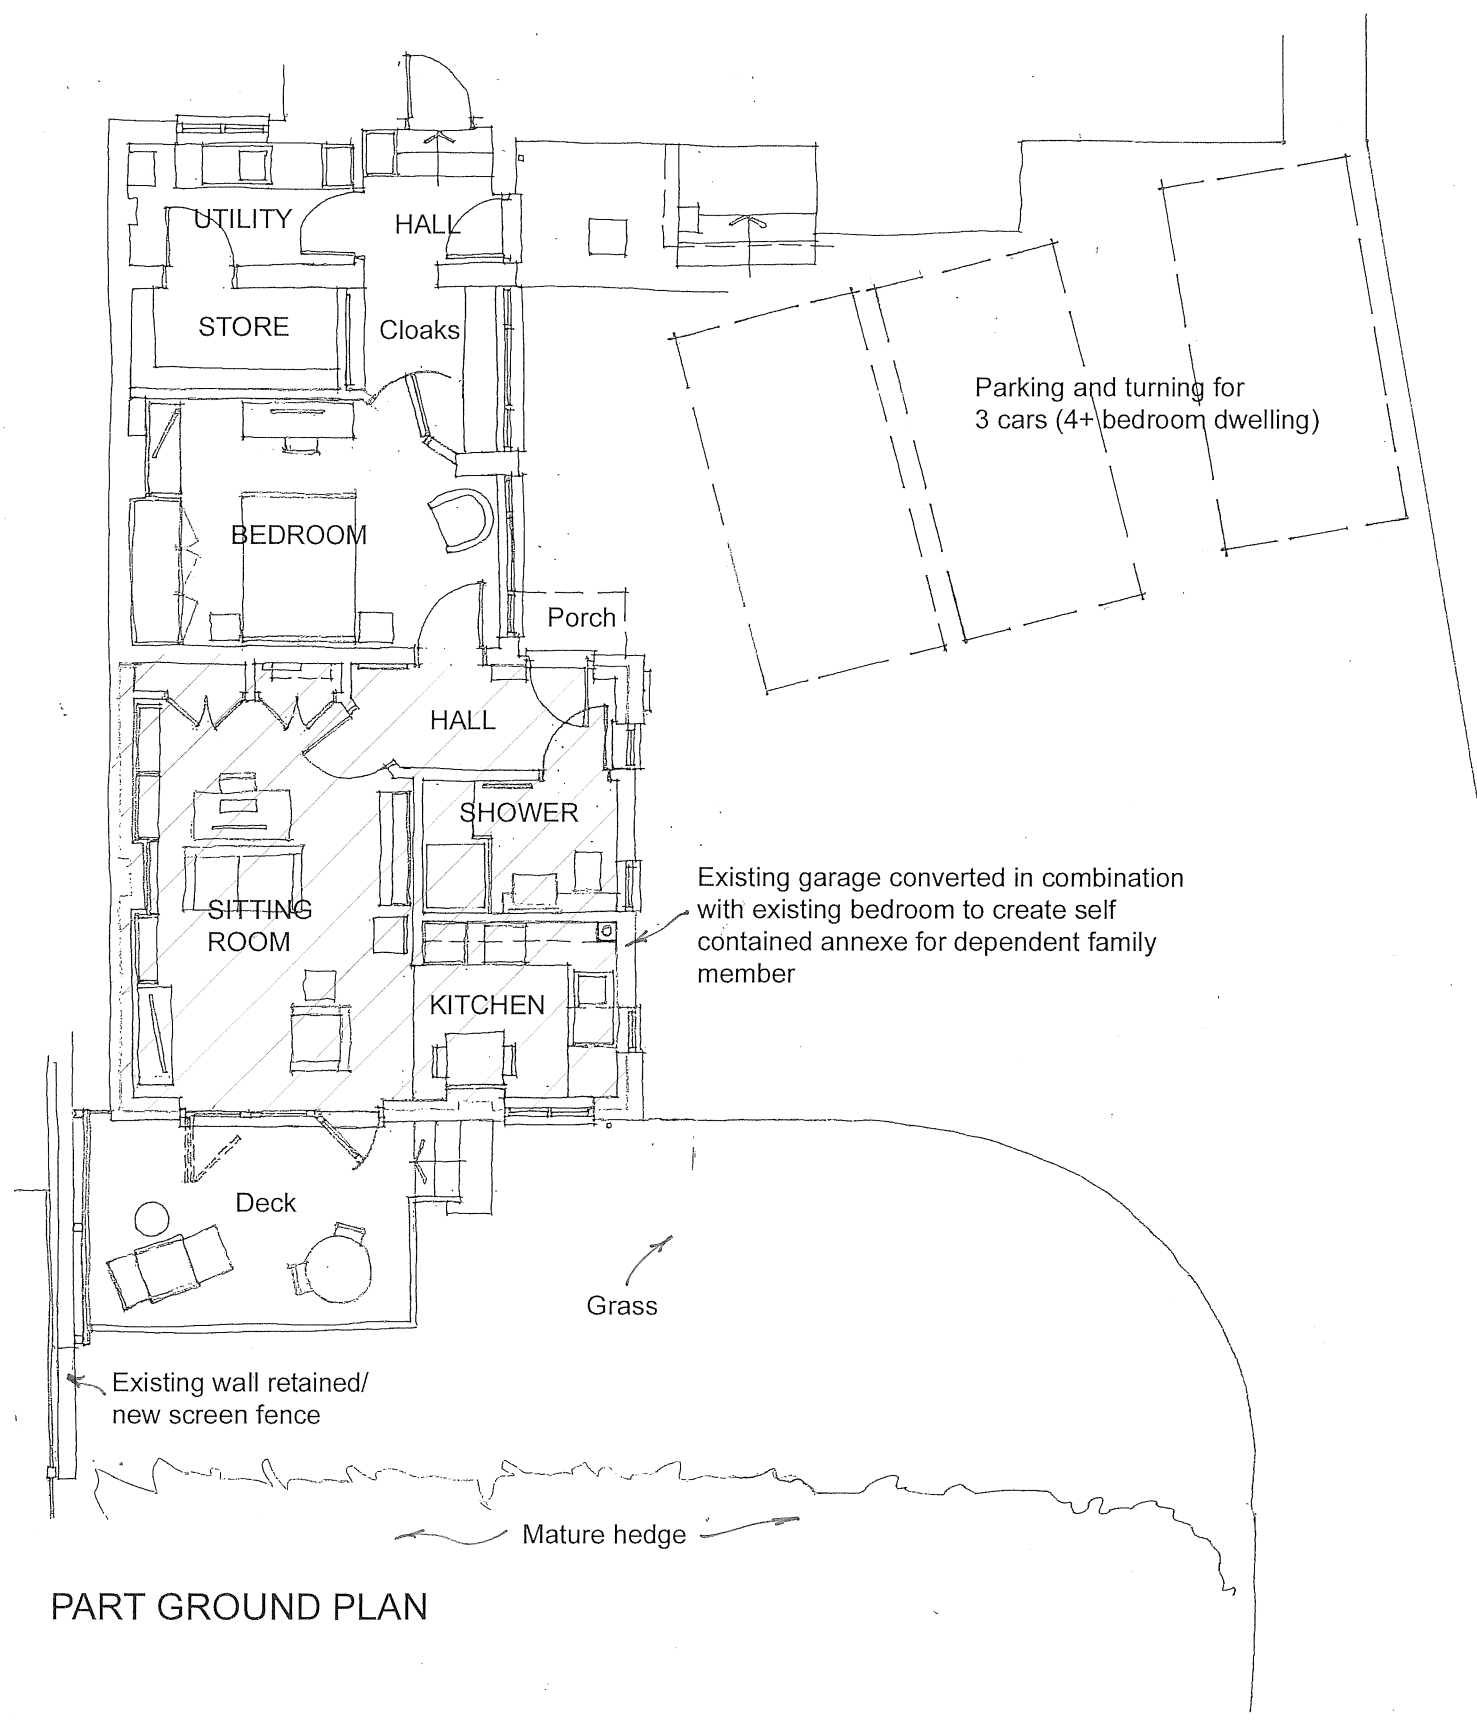


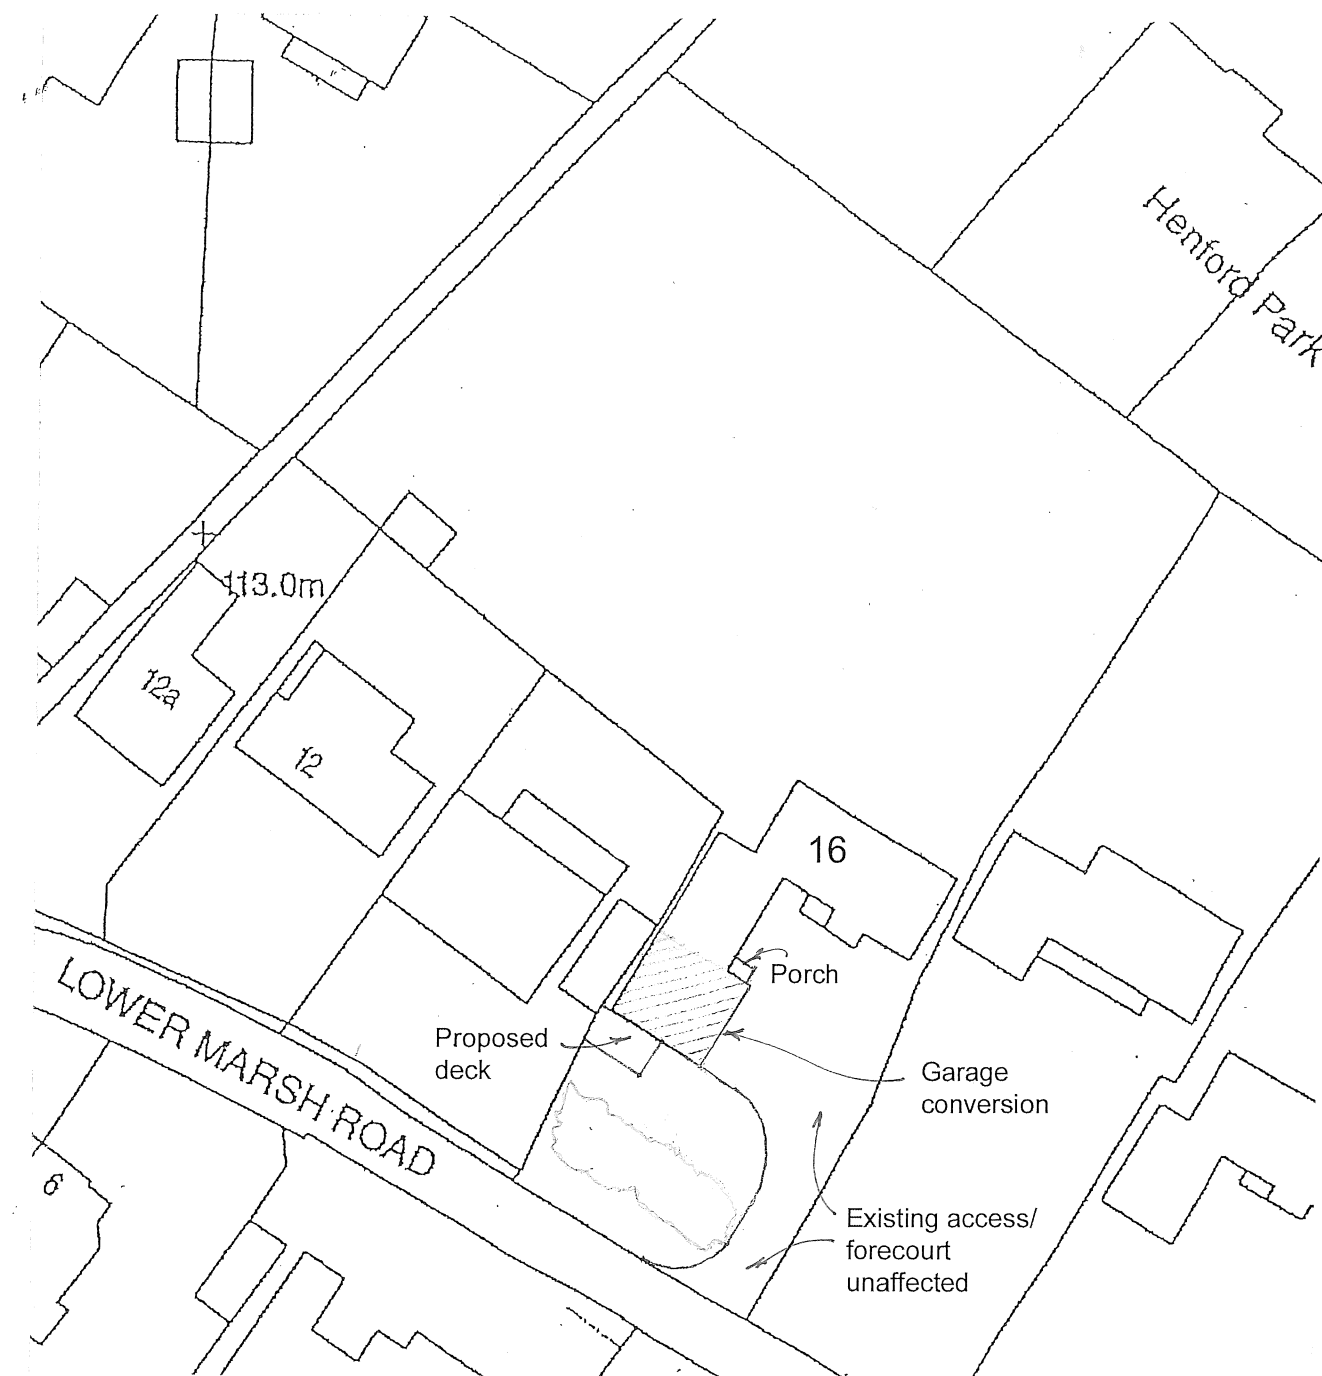

PART GROUND PLAN

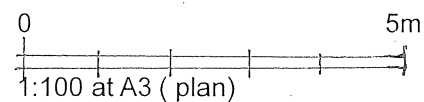

SITE BLOCK PLAN

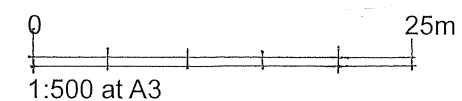

PROPOSED CONVERSION OF GARAGE TO ANNEXE
ACCOMMODATION at 16 LOWER MARSH ROAD,
WARMINSTER, WILTSHIRE

SITE BLOCK PLAN AND PART GROUND PLAN
AS PROPOSED

225029/03 Scale as noted at A3

www.bta-architects.co.uk

