





A	10.03.26	Design Change
REVISION	DATE	COMMENT

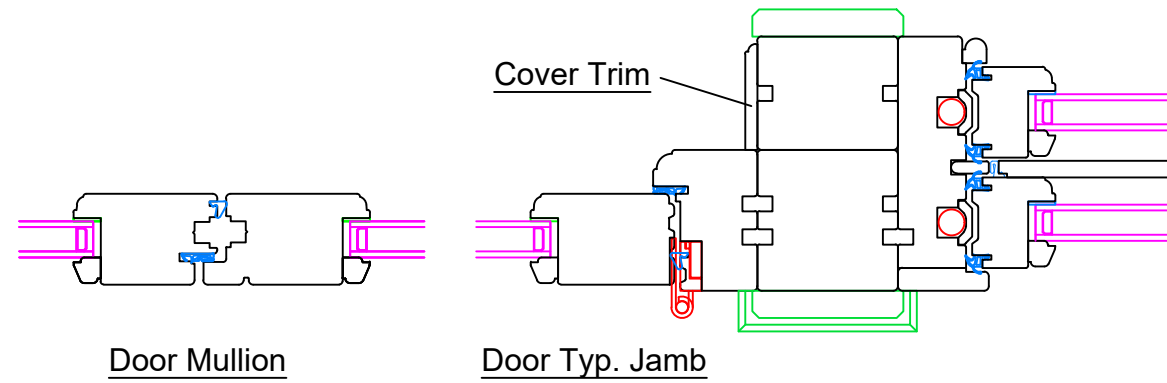

PLAN VIEW OF
DOUBLE DOOR

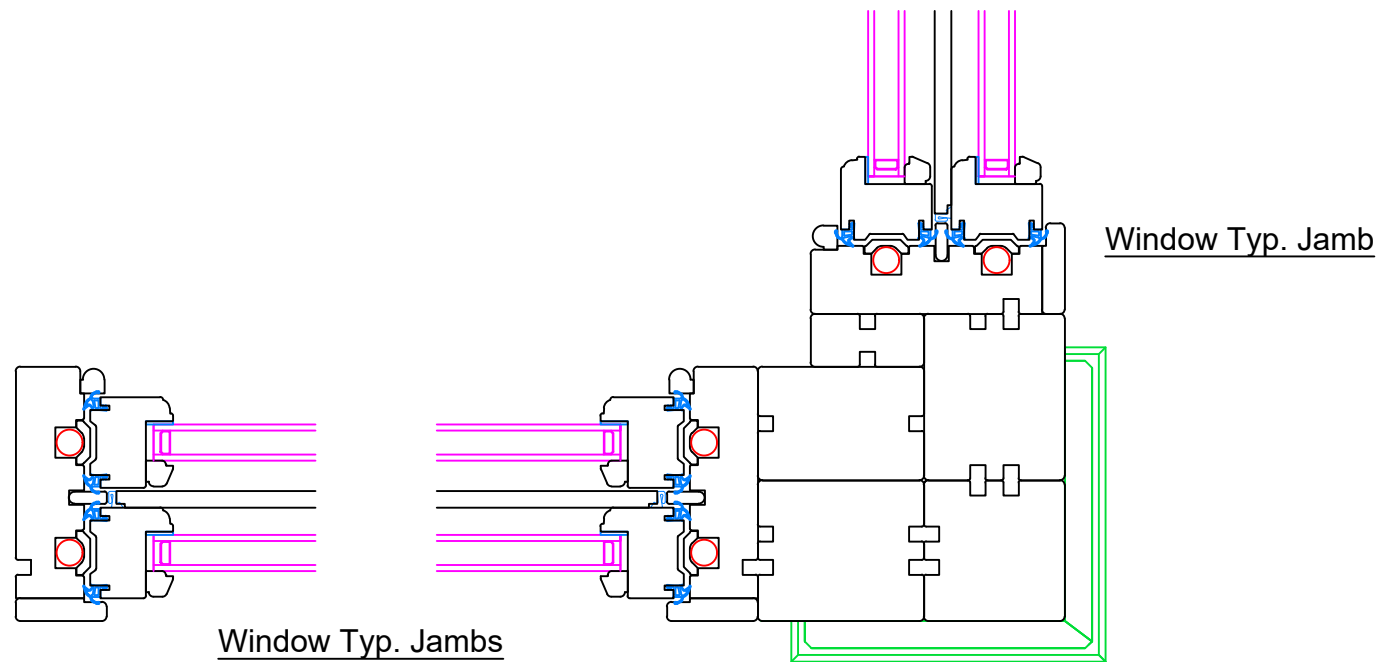

PLAN VIEW OF
CORNER PILASTER

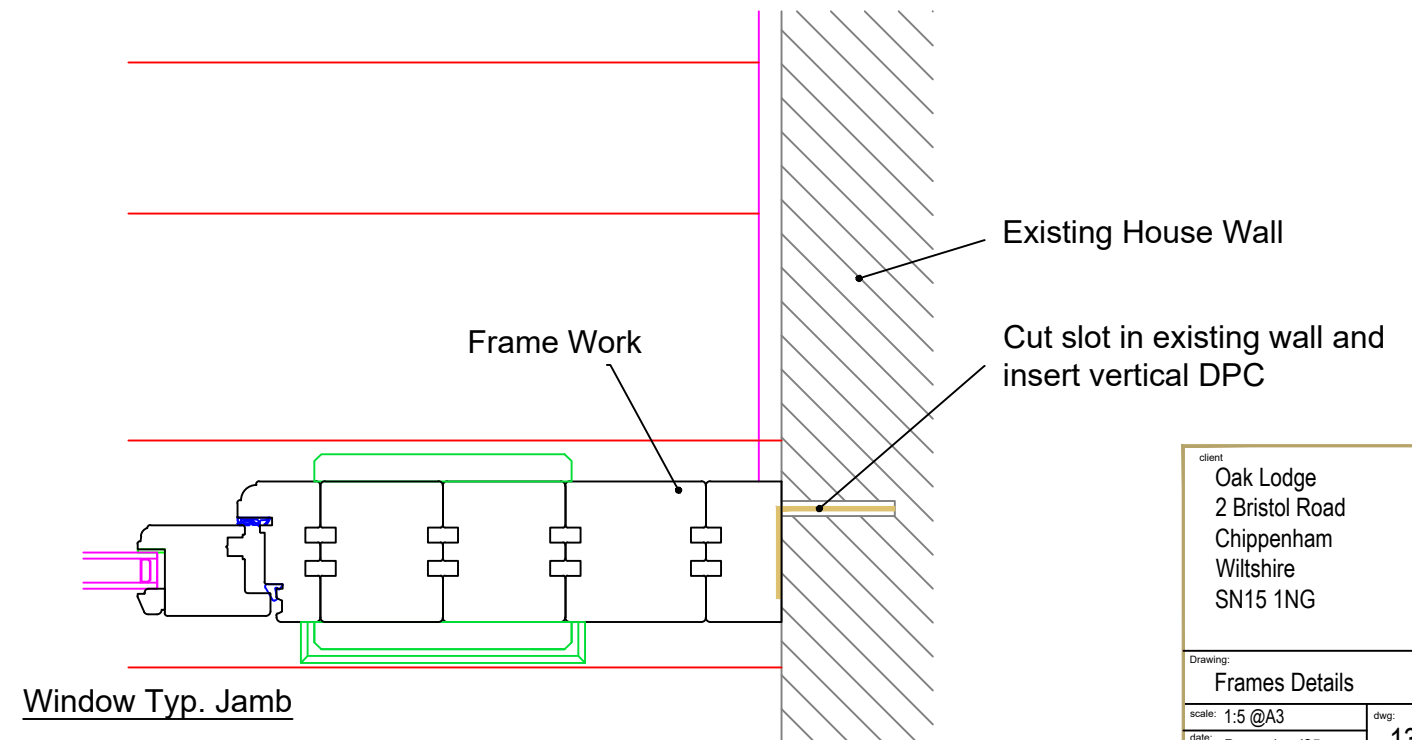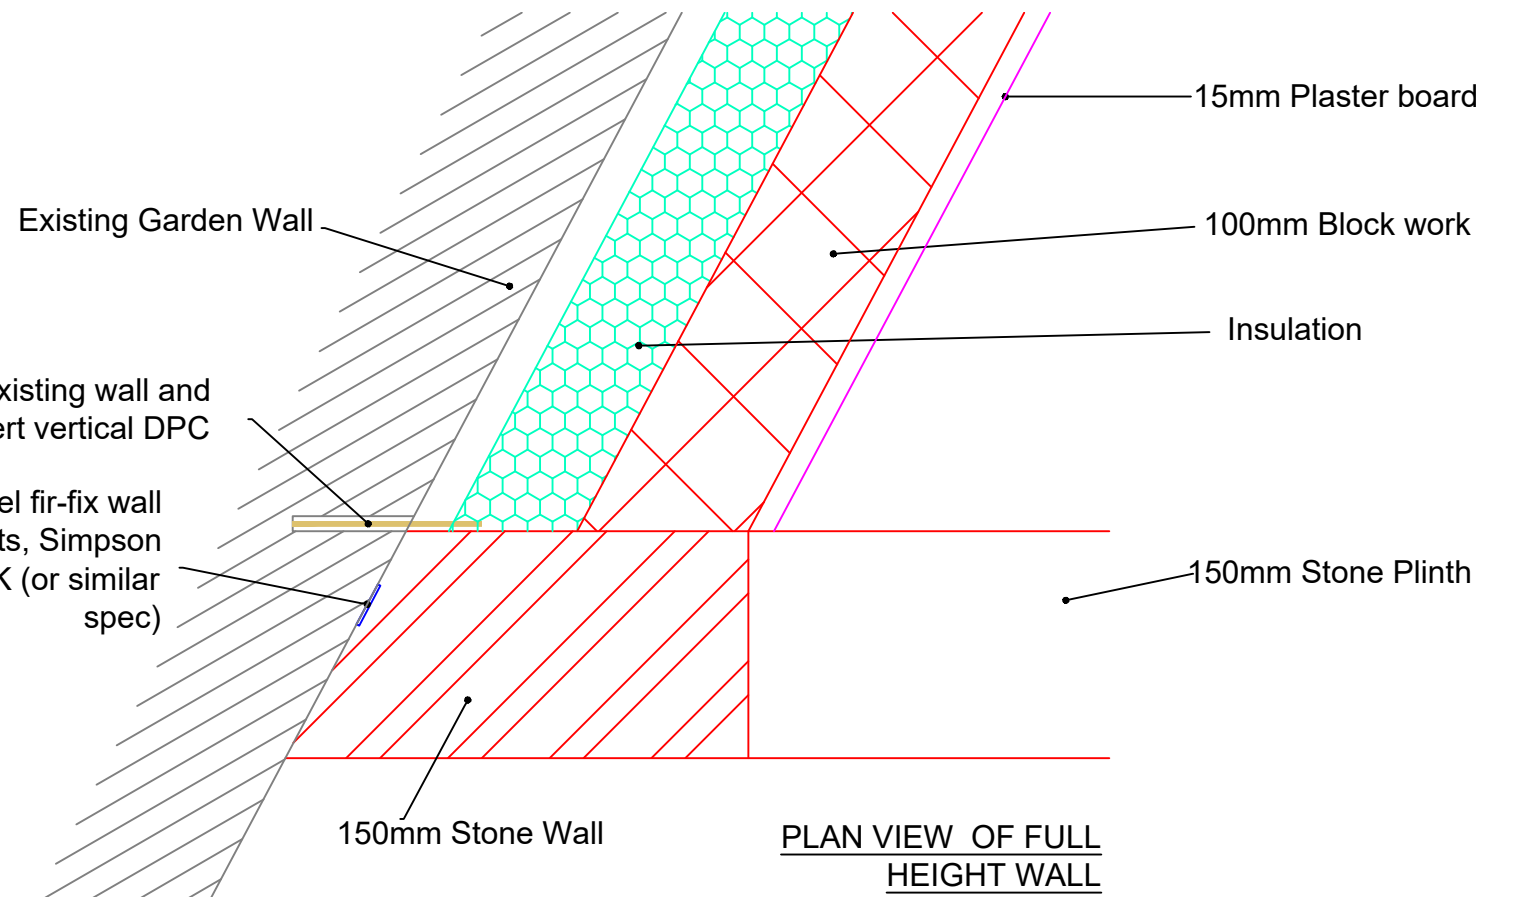

PLAN VIEW OF 93mm
FRAME AT WALL

client		
Oak Lodge 2 Bristol Road Chippenham Wiltshire SN15 1NG		
Drawing:		
Frames Details		
scale: 1:5 @A3	dwg: 13253 /10	rev: A
date: December '25		


David Salisbury

Bennett Road,
Isleport Business Park,
Highbridge, Somerset, TA9 4PW
Tel: 01278-764400 Fax:
01278-764422