


These drawings have been prepared to the stated scale and, provided they are reproduced to the same scale using accurately calibrated equipment and suitable media which are not unduly susceptible to changes in humidity and temperature, they are sufficiently accurate for the purpose for which they have been prepared, being the planning application purpose. They should not be used for other purposes.

FOR PLANNING PURPOSES ONLY

 Application boundary (68 m² approx.)

 Adjoining land under the applicant's control

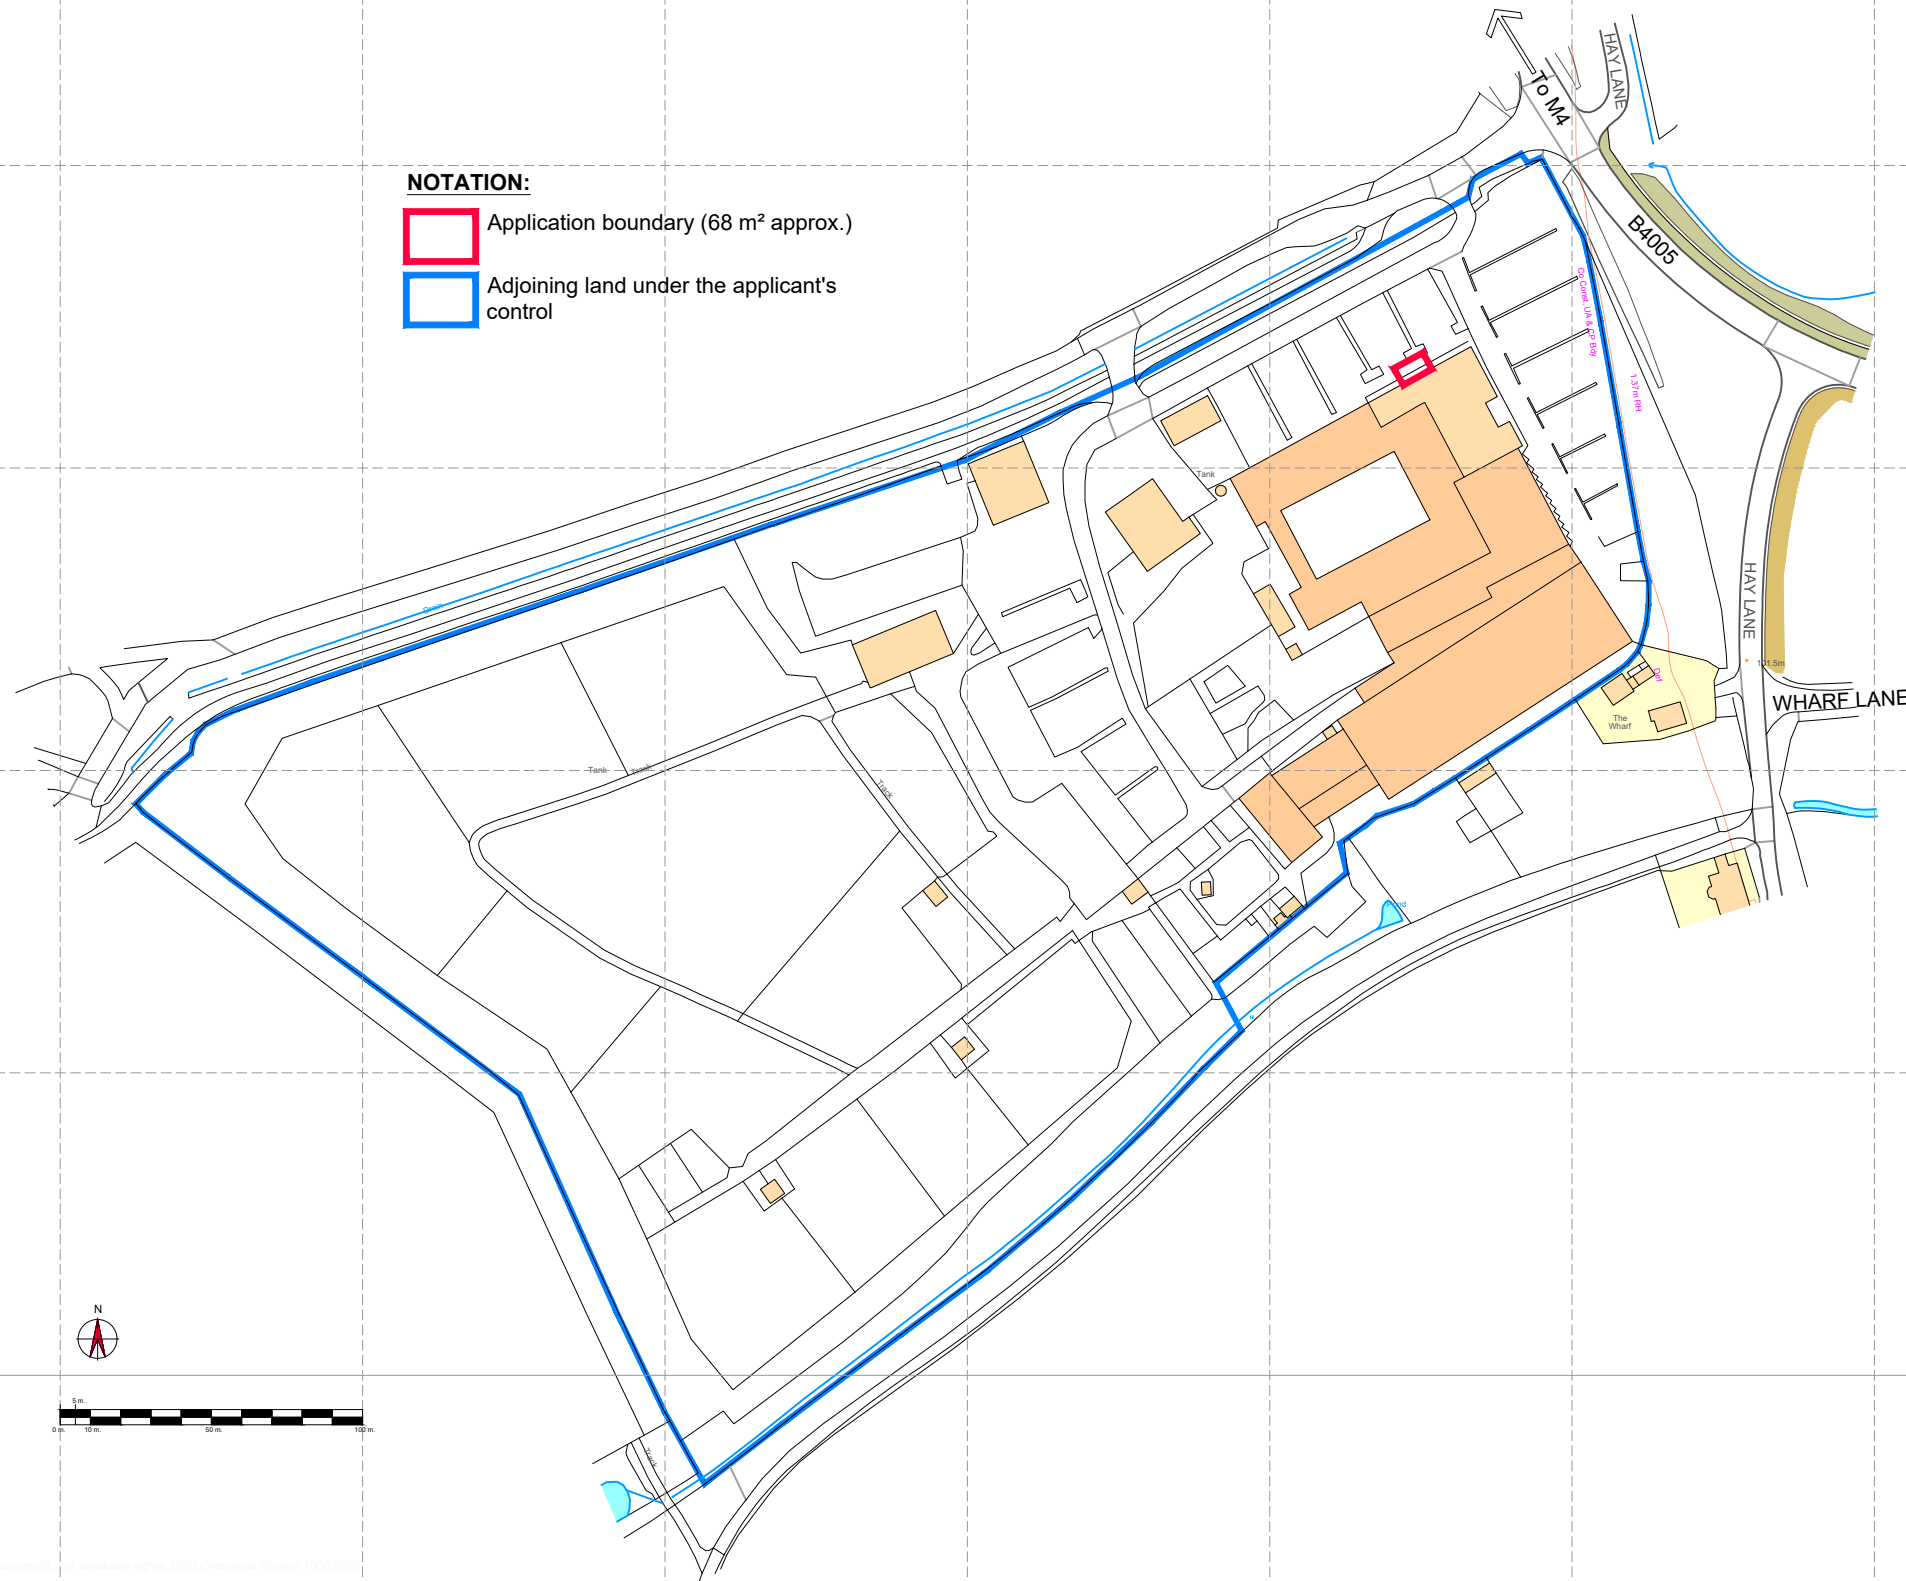

17-03-26 (agh)

CLIENT	Mr. Tony Miller		
SITE	Studley Grange Garden Centre, Hay Ln, Wroughton, Swindon, Wiltshire	POSTCODE	SN4 9QT
PROJECT	Replacement entrance / exit canopy		
PROJECT STAGE	Planning Application		
DRAWING	Location plan		
SCALE	1:2500 @ A3	BY	agh
		DRAWING No.	
DATE	January 2026	CHECKED	CP
			MSC1726-81A

MALCOLM SCOTT
CONSULTANTS

UNIT 4 THE TRIANGLE, WILDWOOD DRIVE, WORCESTER WR5 2QX www.malcolmscott.co.uk tel 01905 726 353

THIS DRAWING MAY NOT BE REPRODUCED WITHOUT OUR WRITTEN CONSENT