


A	10.03.26	Design Change
REVISION	DATE	COMMENT

client		
Oak Lodge 2 Bristol Road Chippenham Wiltshire SN15 1NG		
Drawing:		
Block Plan		
scale: 1:200@A3	dwg: 13253 /05	rev: A
date: December 25		

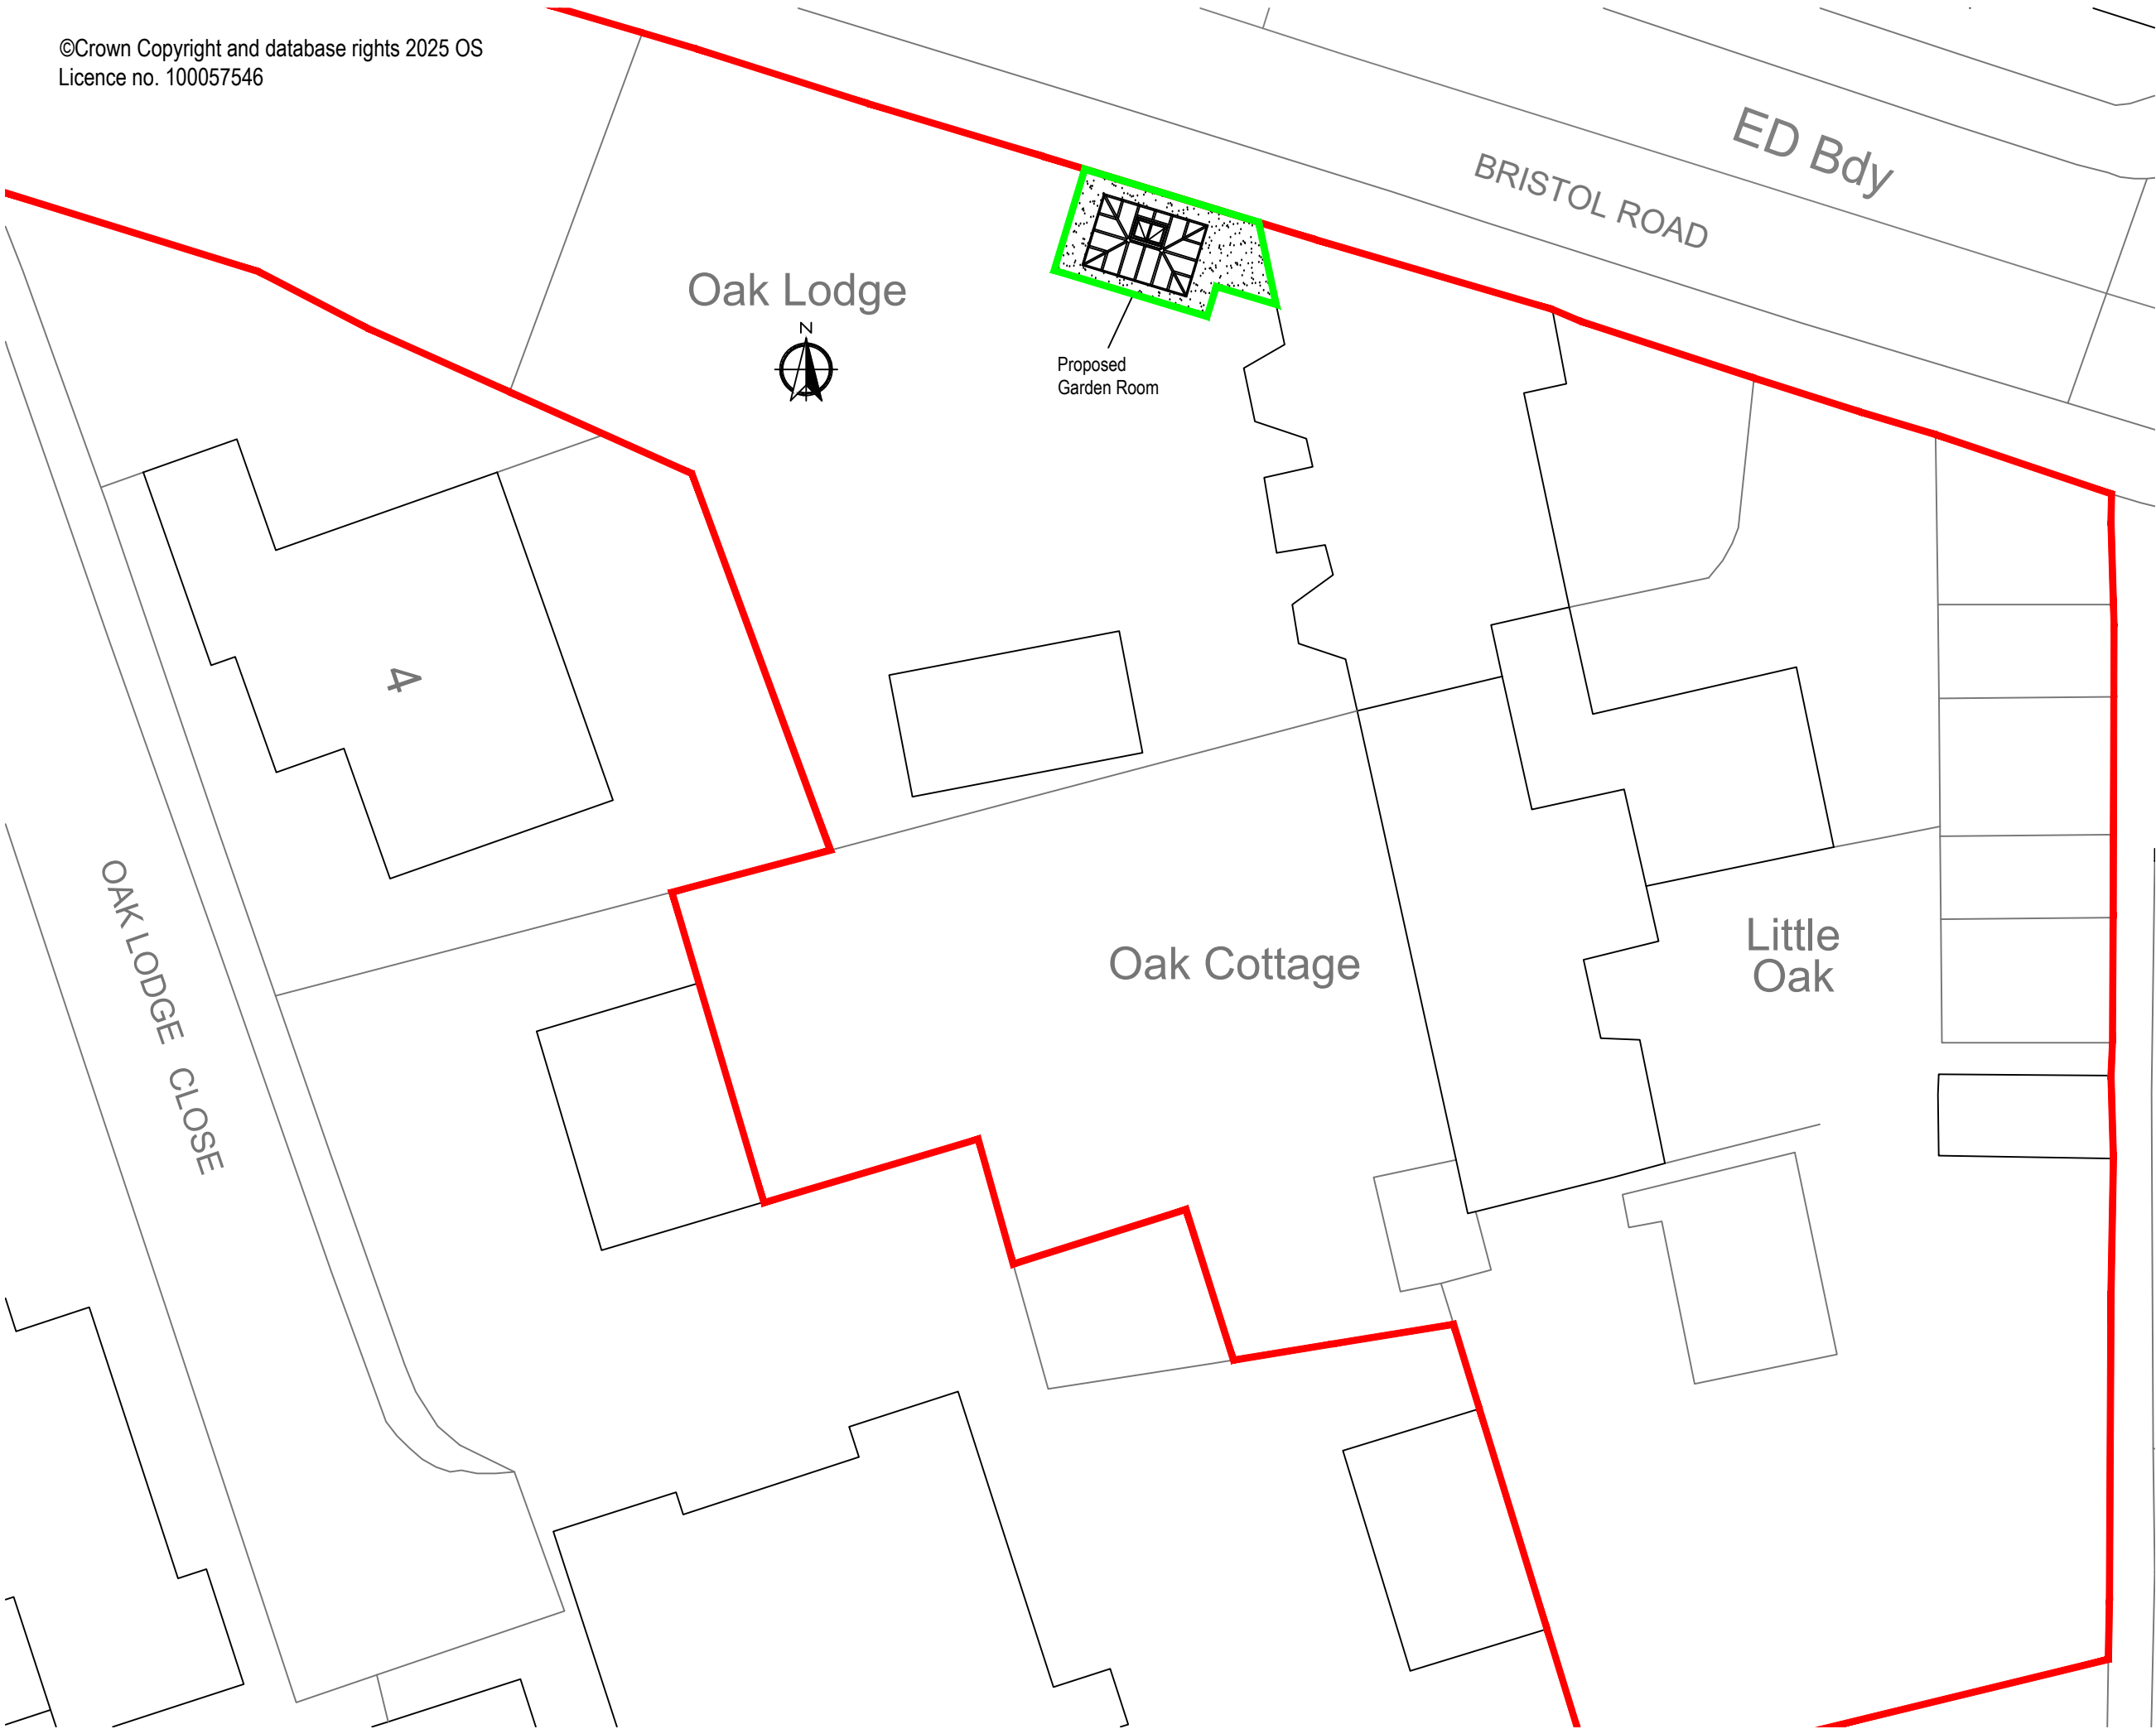

Bennett Road,
Isleport Business Park,
Highbridge, Somerset, TA9 4PW
Tel: 01278-764400 Fax:
01278-764422