


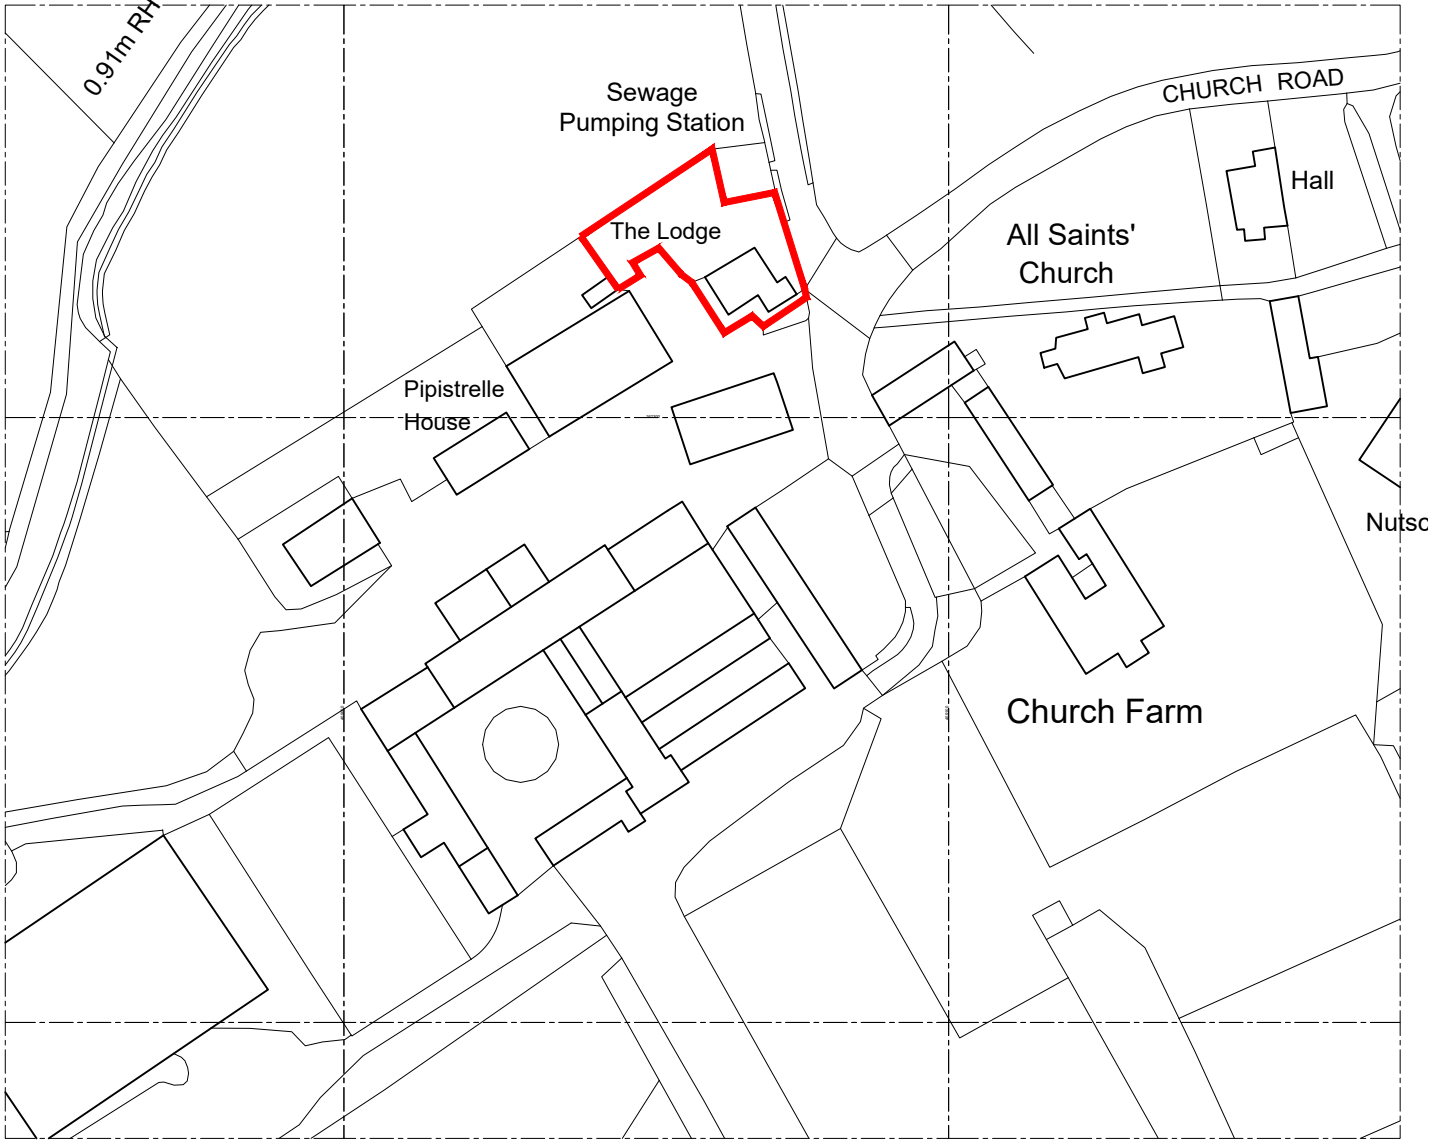


Ordnance Survey, (c) Crown Copyright 2020. All rights reserved. Licence number 100022432

SITE LOCATION PLAN

SCALE 1:1250

NORTH

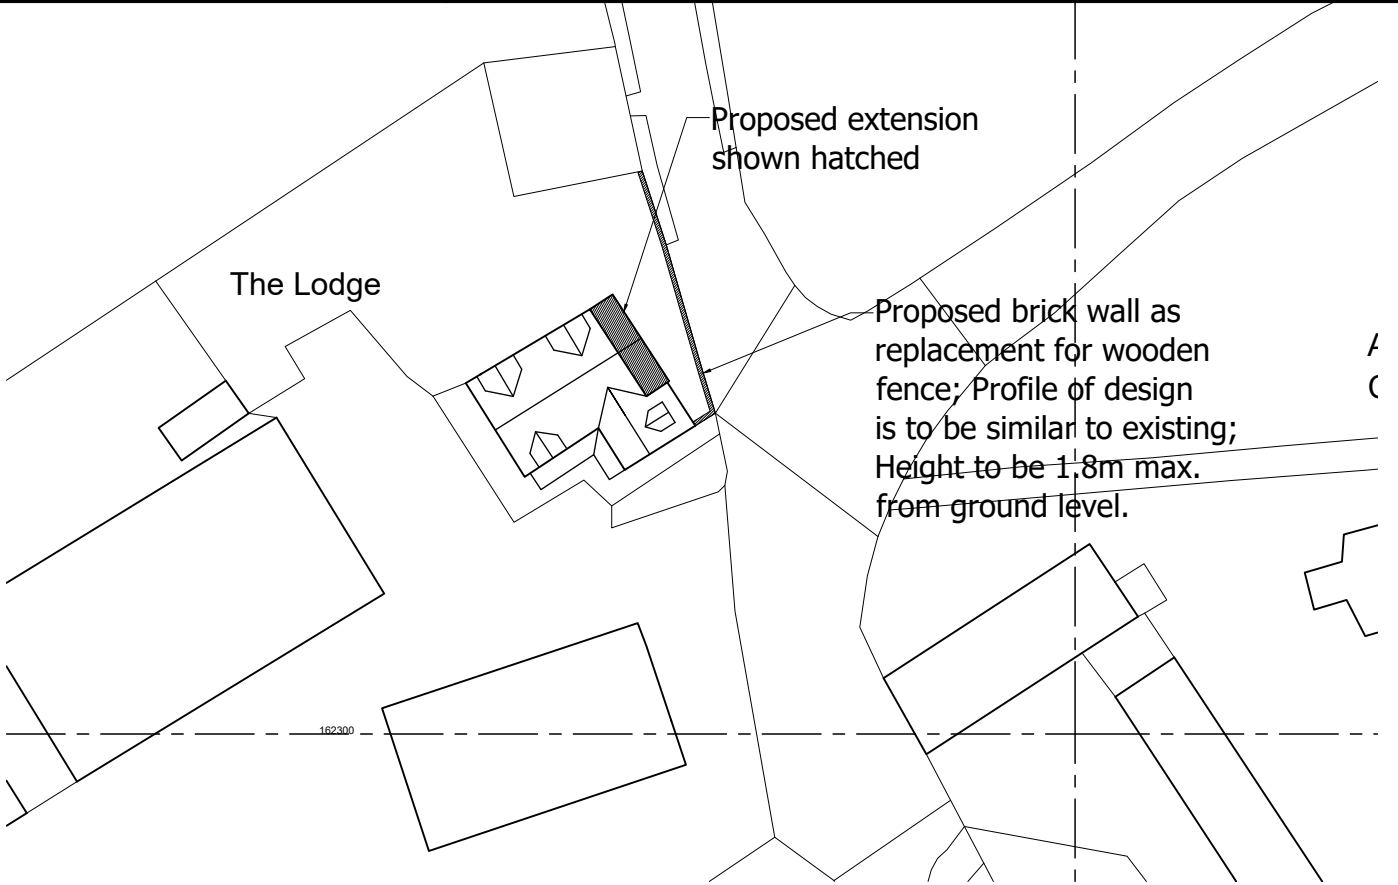

BLOCK PLAN - (Proposed)

SCALE 1:500




BLOCK PLAN - (Existing)

SCALE 1:500

PROJECT

The Lodge, Church Farm, Stanton St Bernard, SN8 4LJ

ALL FIGURED DIMENSIONS ARE TO BE TAKEN IN PREFERENCE TO SCALED DIMENSIONS AND ANY INACCURACIES ARE TO BE REPORTED TO THE ARCHITECT. DIMENSIONS TO BE CHECKED ON SITE BEFORE ANY WORK IS PUT IN HAND OR PREFABRICATED. COPYRIGHT OF THIS DRAWING IS RETAINED BY THE ARCHITECT AND IT MUST NOT BE REPRODUCED WITHOUT THEIR WRITTEN CONSENT.

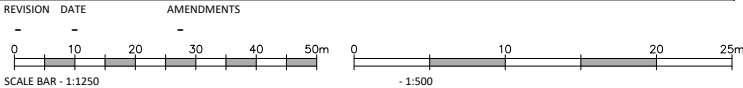

SITE LOCATION & BLOCK PLANS
MATHEWSON WATERS ARCHITECTS
1:1250/ 1:500 @ A3
enquiries@mw-architects.co.uk
01488 73331
www.mw-architects.co.uk
The Old Surgery
Crowle Road · Lambourn
Berkshire · RG17 8NR
RIBA #
Chartered Practice
© MATHEWSON WATERS ARCHITECTS LTD
25087-100