



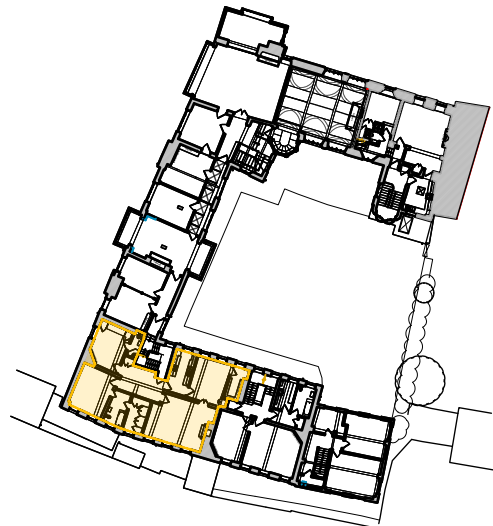

FIRST FLOOR PLAN - KEY

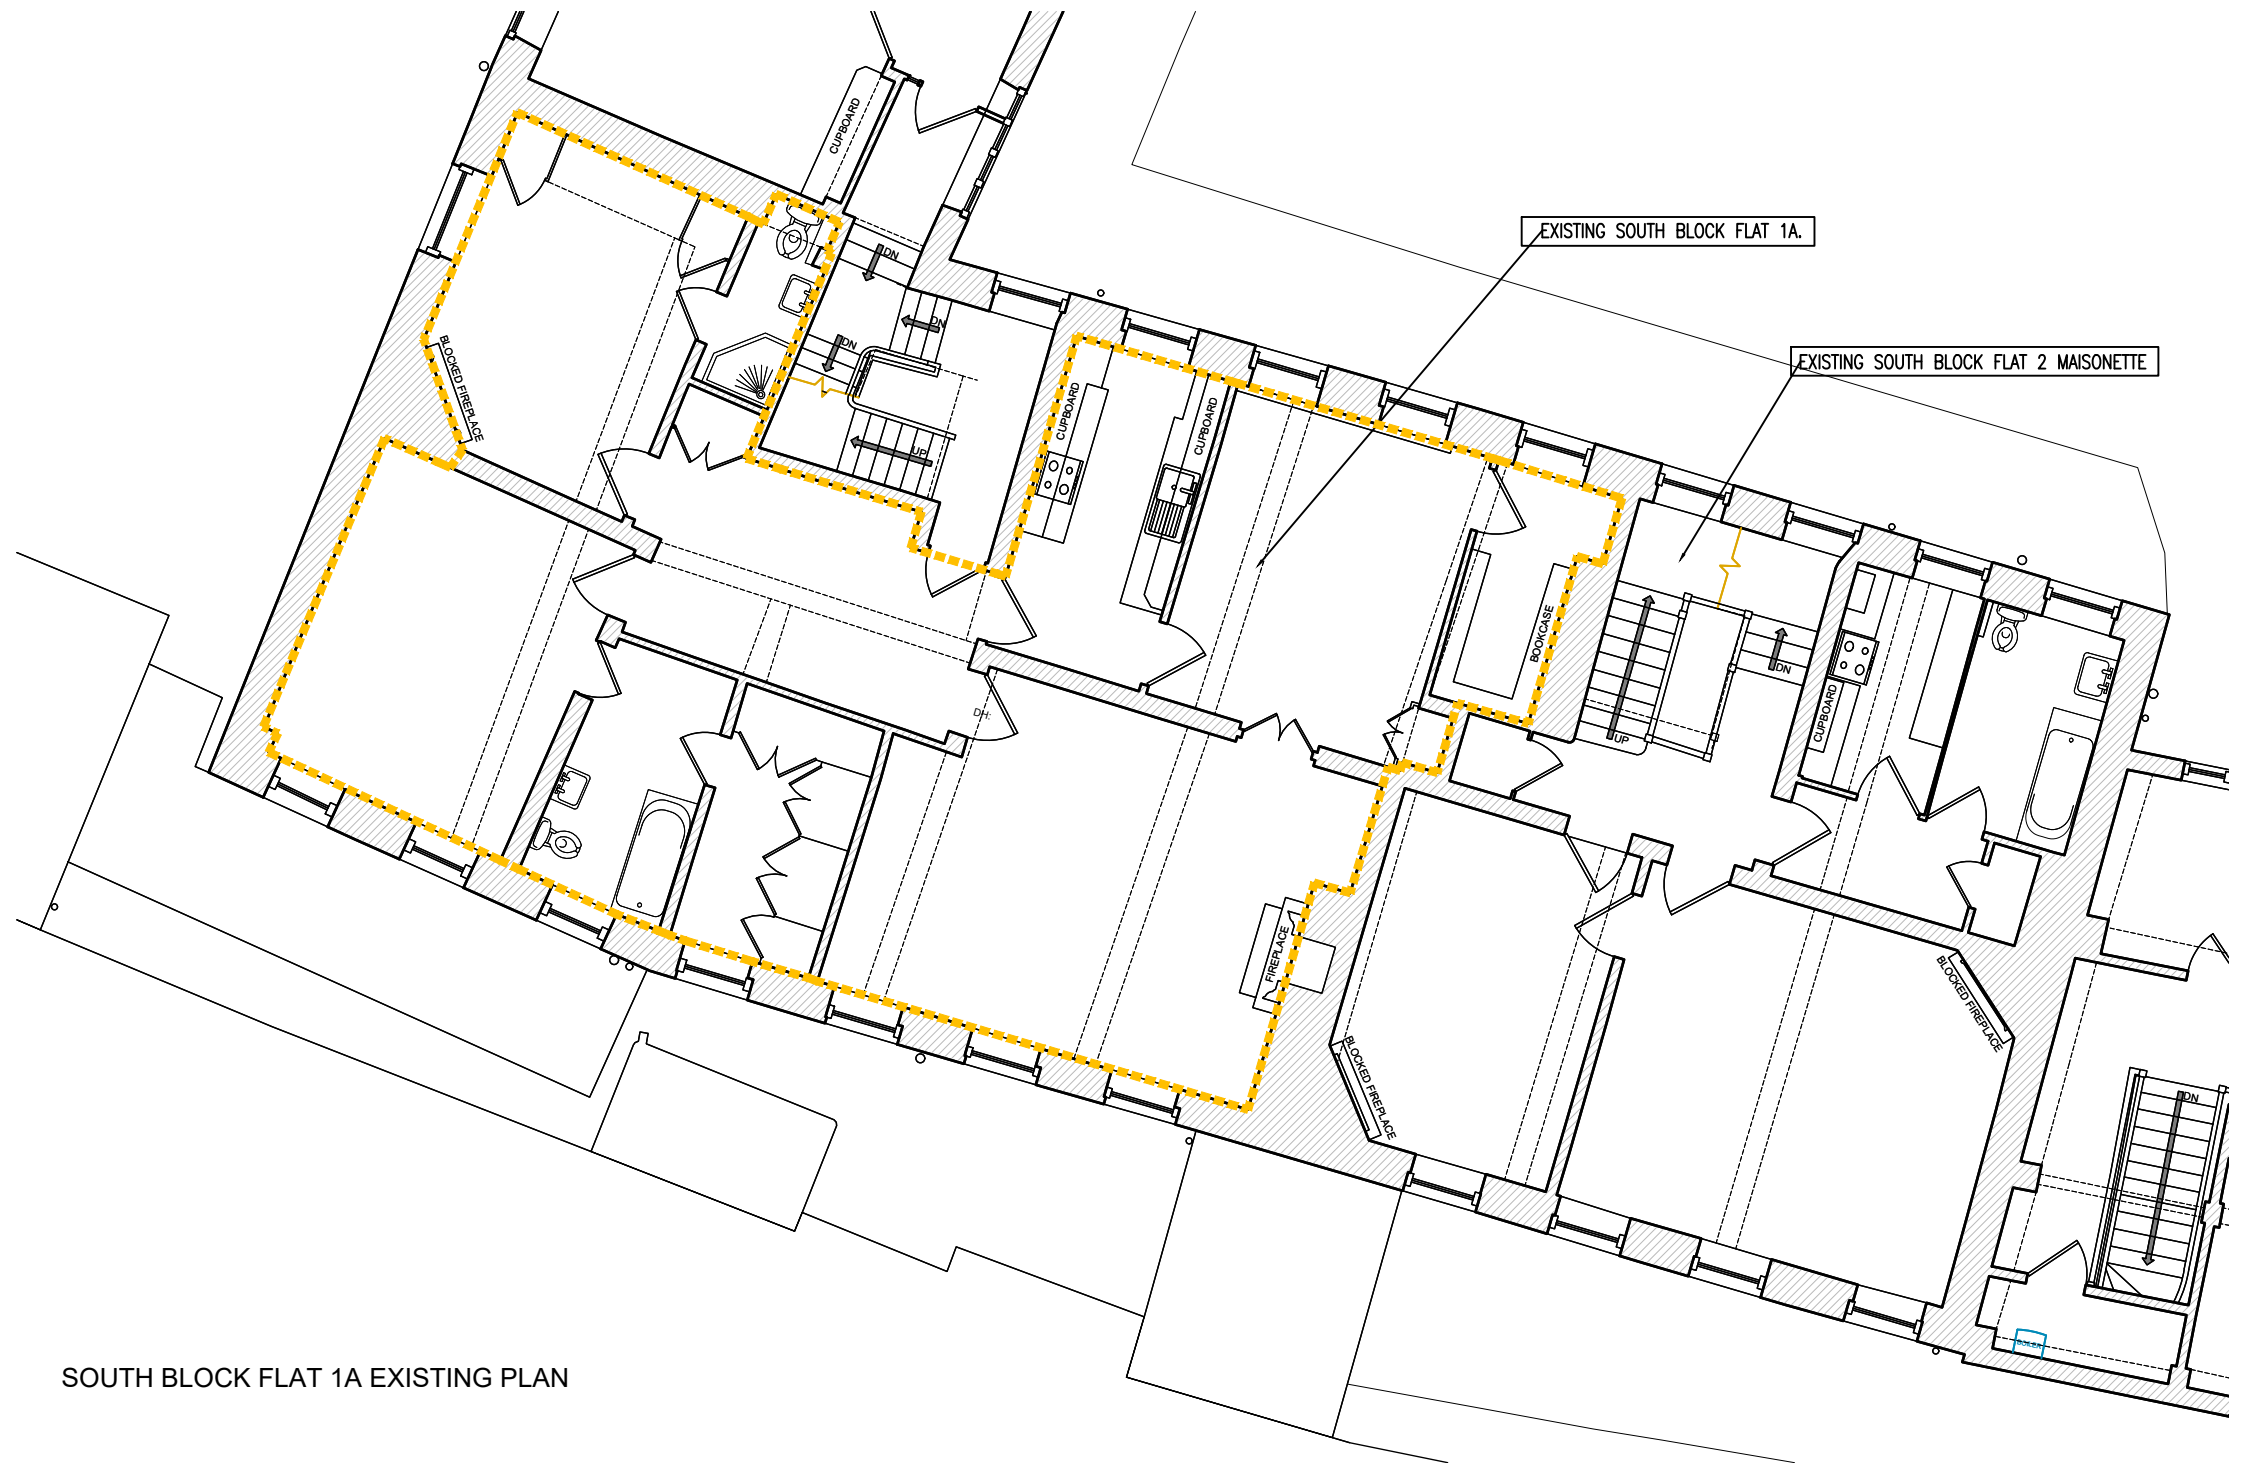


SOUTH BLOCK FLAT 1A EXISTING PLAN

SEE PLANNING AND LISTED
BUILDING CONSENT REF:
PL/2024/11636 & PL/2025/00276
FOR OTHER RELATED WORKS
TO CHURCH HOUSE.

PRELIMINARY

REVISIONS |

ALL DIMENSIONS ARE TO BE CHECKED ON SITE BEFORE WORK IS COMMENCED. THE DESIGN AND DRAWING ARE THE COPYRIGHT OF THE CONSULTANTS AND MUST NOT BE USED OR REPRODUCED WITHOUT THEIR PERMISSION. ANY DISCREPANCIES ARE TO BE REPORTED IMMEDIATELY TO THE CONSULTANTS. ALL INFORMATION SHOWN ON THE DRAWING IS SUBJECT TO OBTAINING THE NECESSARY STATUTORY CONSENTS.

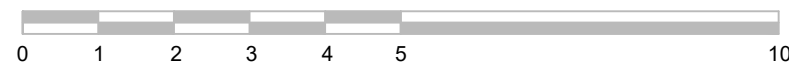

Radley House | 20 Staple Gardens | Winchester | SO23 8SR
t. 01962842228 e. architects@radleyhouse.co.uk w. www.radleyhouse.co.uk

**RADLEY
HOUSE**
PARTNERSHIP
CHARTERED
ARCHITECTS

JOB | CHURCH HOUSE
DWG | SOUTH BLOCK FLAT 1A AS EXISTING

S | 1:100@A3 D | JAN 26 No. | 8307_E20