




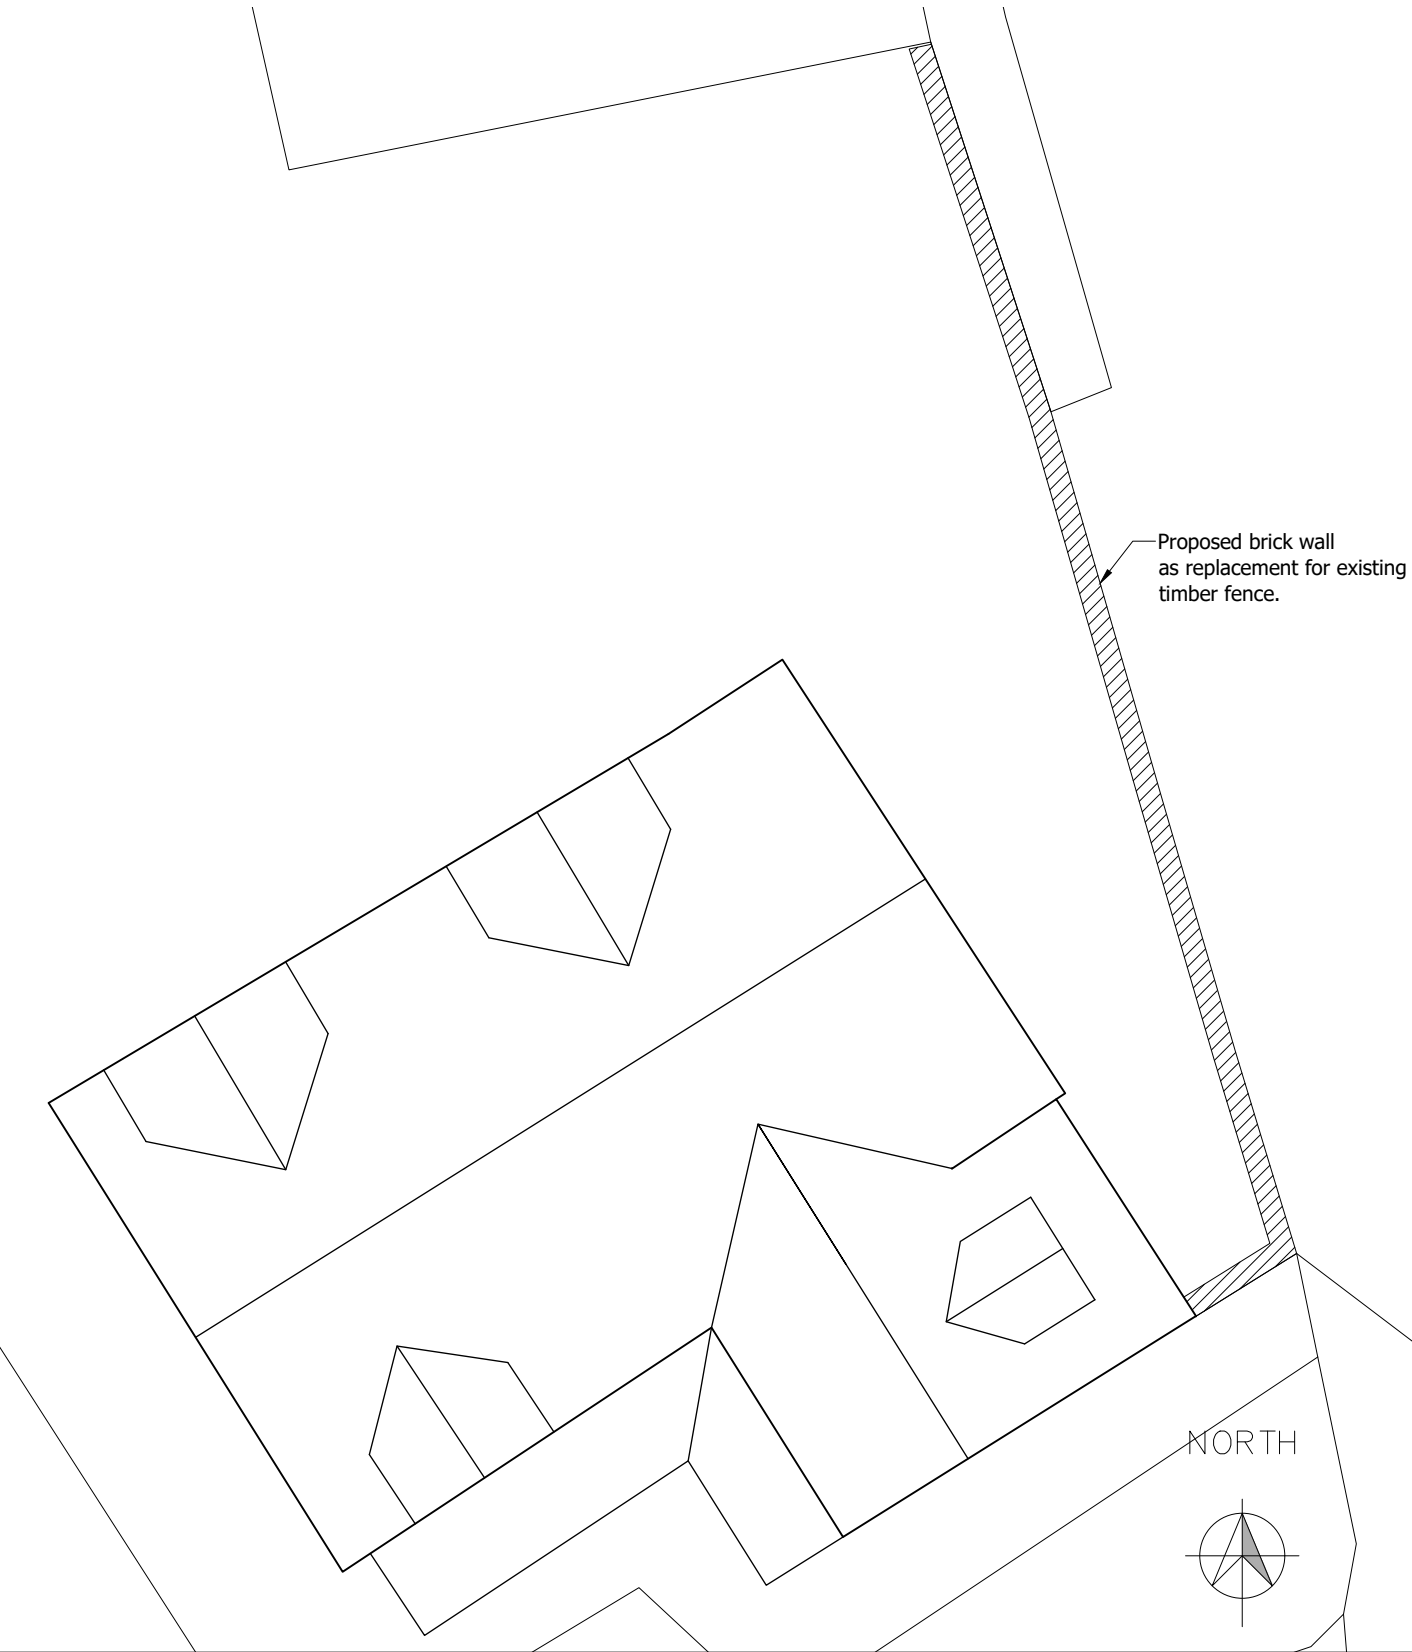

Proposed brick wall
as replacement for existing
timber fence.

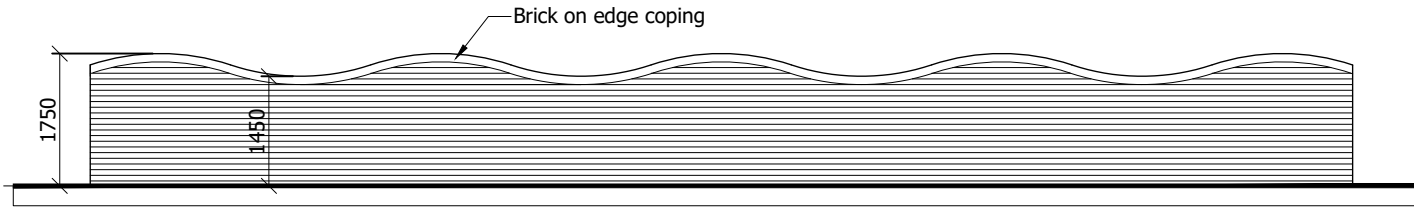


West elevation

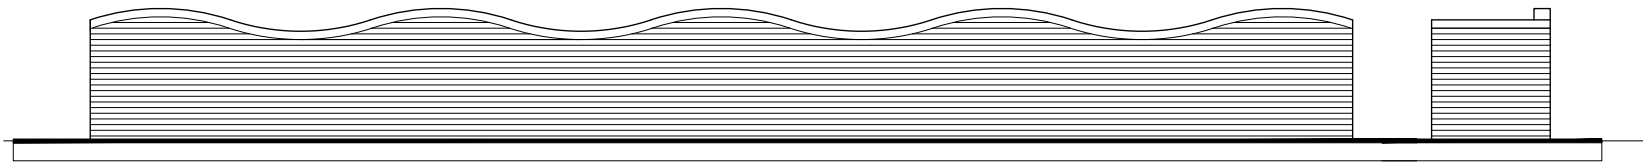

East elevation

South elevation

NORTH

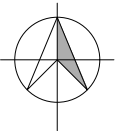

PROJECT

The Lodge, Church Farm, Stanton St Bernard, SN8 4LJ

REVISION	DATE	AMENDMENTS
0	-	-
1	-	-
2	-	-
3	-	-
4	-	-
5	-	-

SCALE BAR - 1:100

Proposed boundary wall 1:100 @ A3

MATHEWSON WATERS ARCHITECTS

100 YEARS OF
1926-2026

The Old Surgery
Crowle Road · Lambourn
Berkshire · RG17 8NR
enquiries@mw-architects.co.uk
www.mw-architects.co.uk
01488 73131

Winchburn Studios
07540 726562
RIBA #

Chartered Practice

© MATHEWSON WATERS ARCHITECTS LP

25087-103