

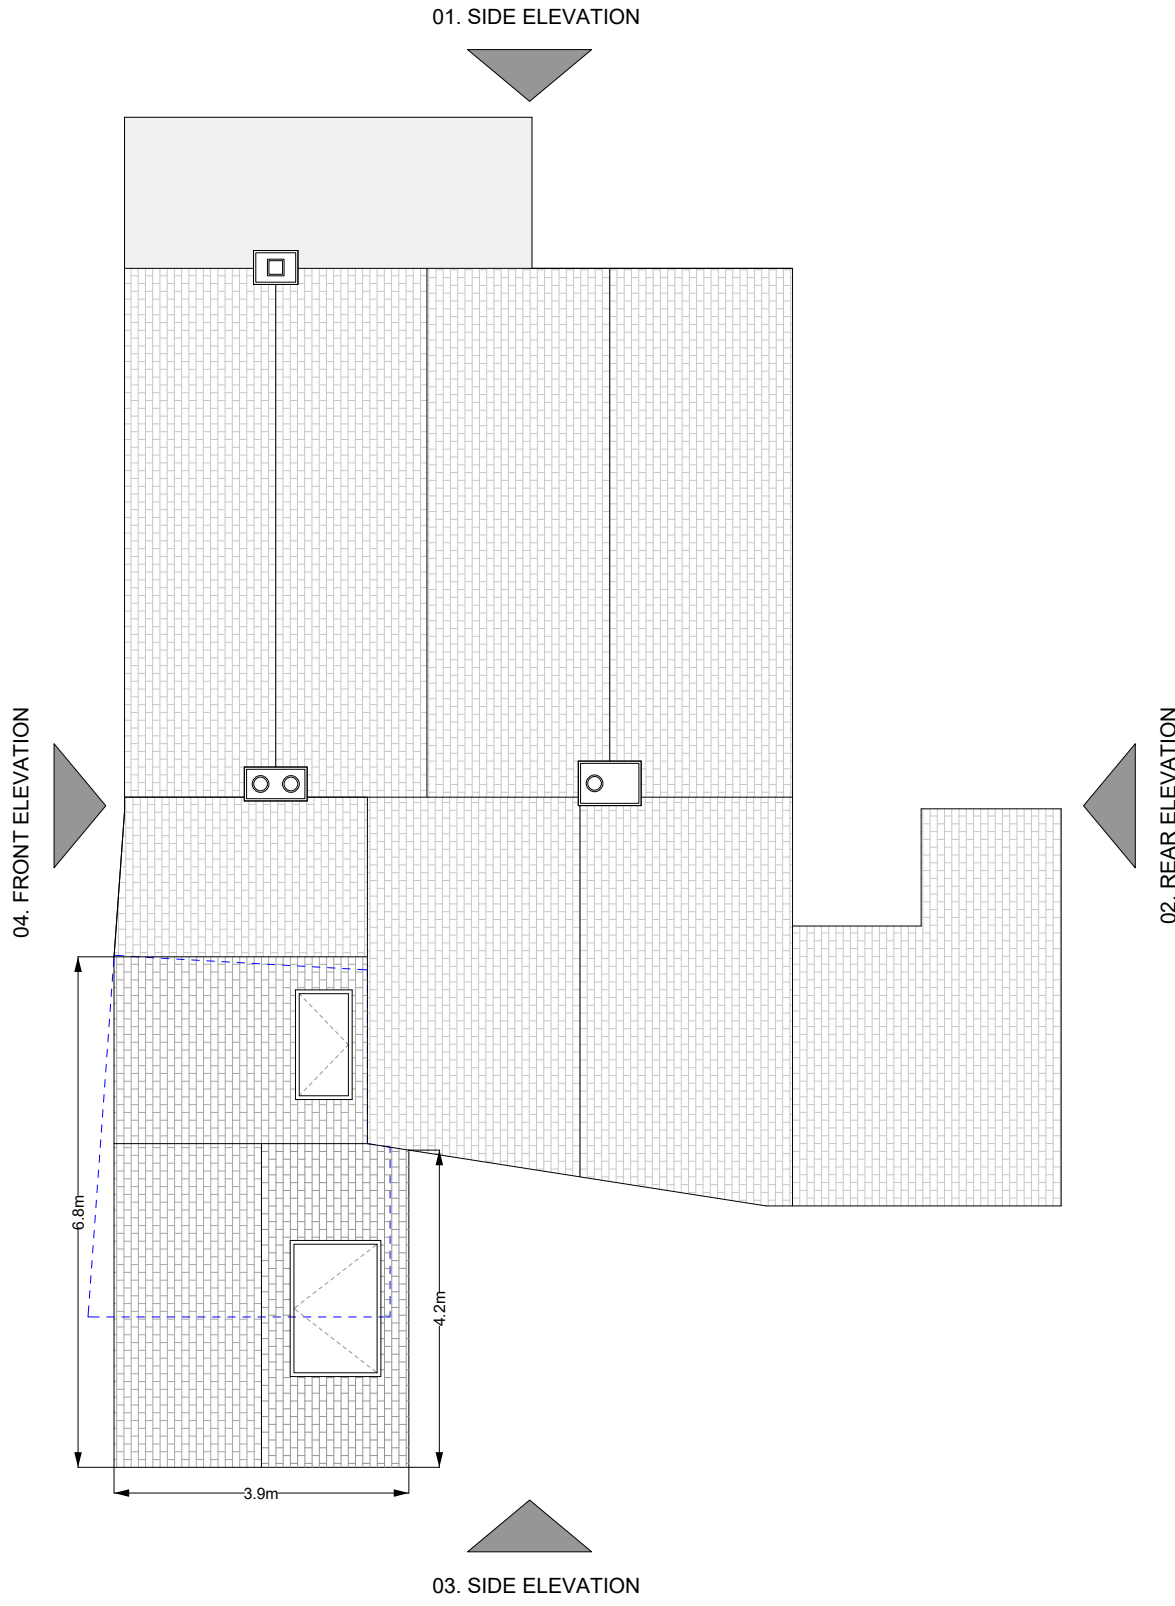


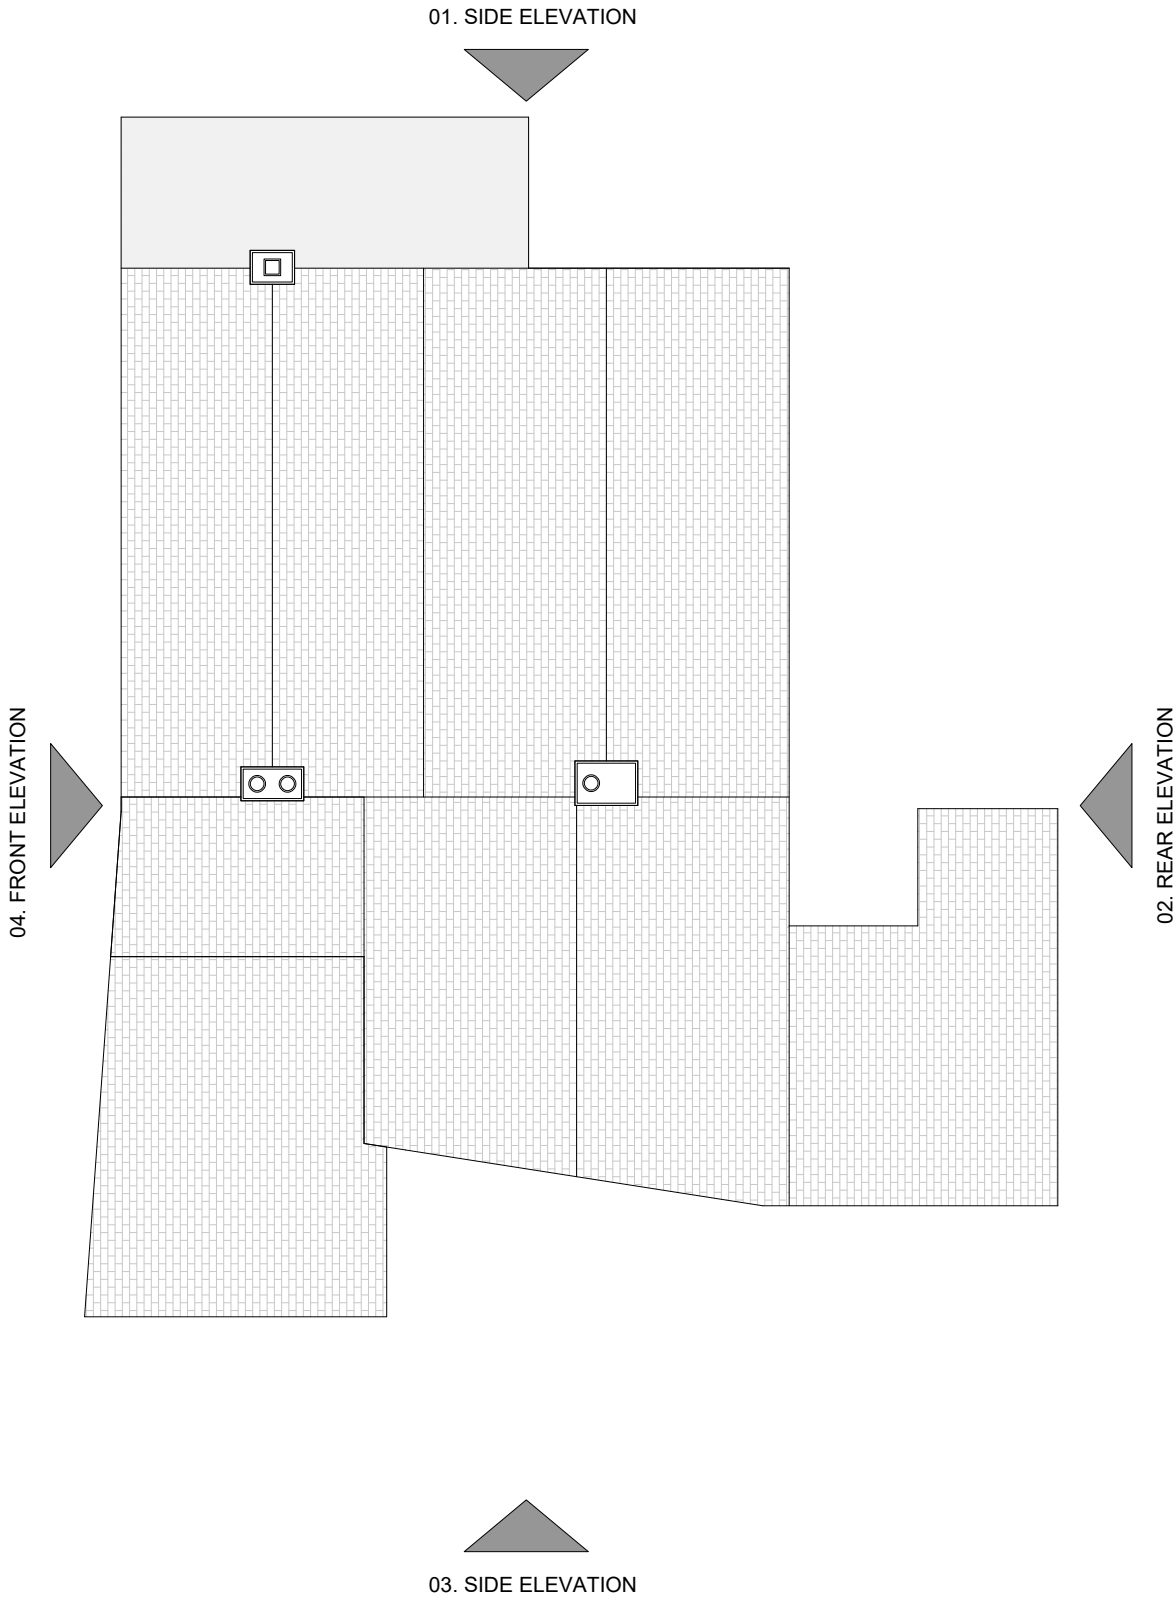

General notes

1. Dimensioned drawings only. Do not scale.
2. All dimensions and levels to be checked on site prior to commencement of any works, and/or preparation of any shop drawings.
3. Any discrepancies in coordinates, levels, or dimensions and must be reported to the architectural designer immediately.
4. All temporary works to be responsibility of the contractor.
5. This drawing is to be read in conjunction with all relevant architectural designer's drawings, specifications, and other consultant's information.
6. Ivan Hewitt retains the copyright to this drawing which may not be reproduced or copied without prior written consent.

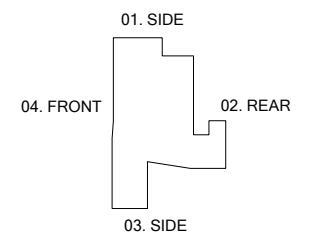

Demolition Line

Title
Roof Level Plan Existing & Proposed
Drawing Number
103, 113
Drawn By
IH
Date
17/03/26
Scale
1:100@A3
Purpose
Planning
Project
Mill Stream House, Mill Lane,
Westbury, Wiltshire, BA13 3ST
Client
Megan Cameron-Lee & Ben Hughes

Note	Date	Rev

Ivan Hewitt Architect

E ivan@ivanhewitt.com

T 07951 325580

www.ivanhewitt.com

