


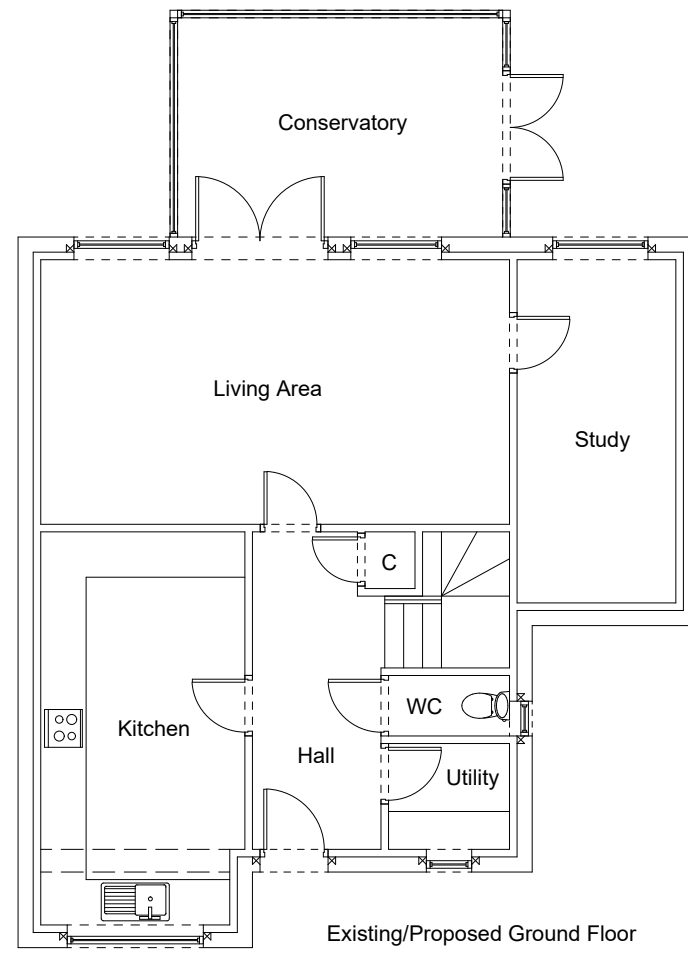

Client
Mr S Cripps

Project
**38A Pauls Croft
Cricklade
Wiltshire
SN6 6AJ**

Drawing Title
Existing-Proposed

Drawing No.
26/3427/01 Rev A

Date March 2026	Scale 1:100 @ A2
Drawn by MM	Checked by RGN

27b High Street
Highworth
Swindon
SN6 7AG


01793 762368
07798 864291




Existing Front



Existing Rear

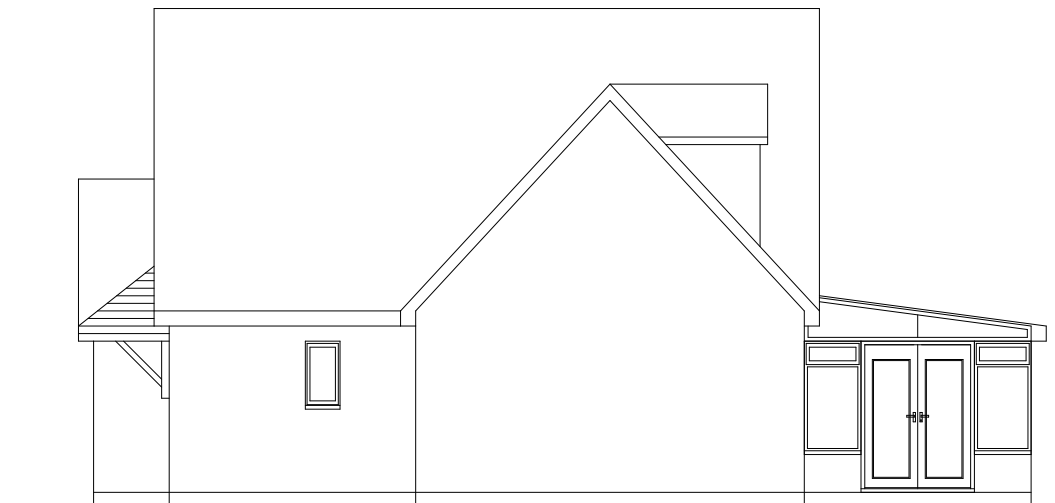

Existing Side

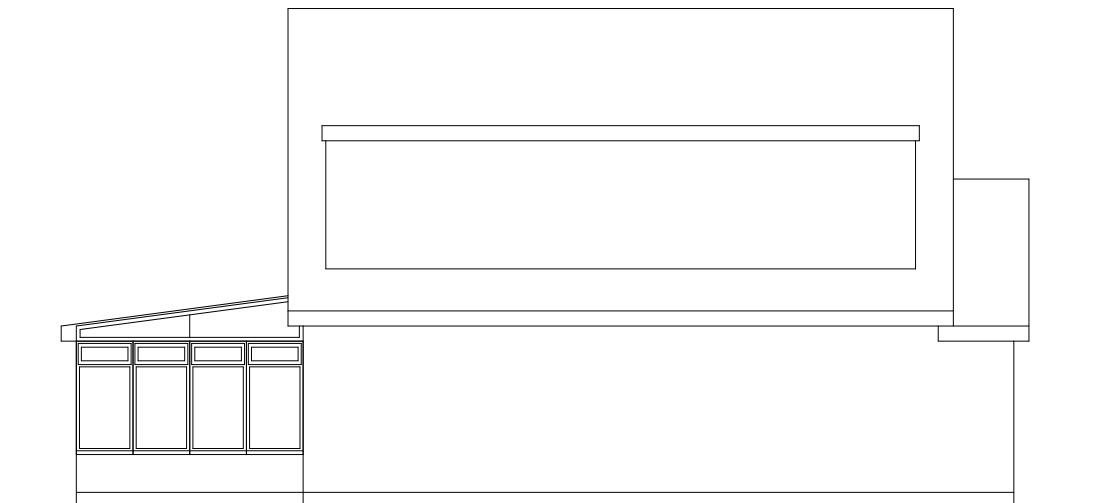


Existing Side




Proposed Front (as existing)



Proposed Rear

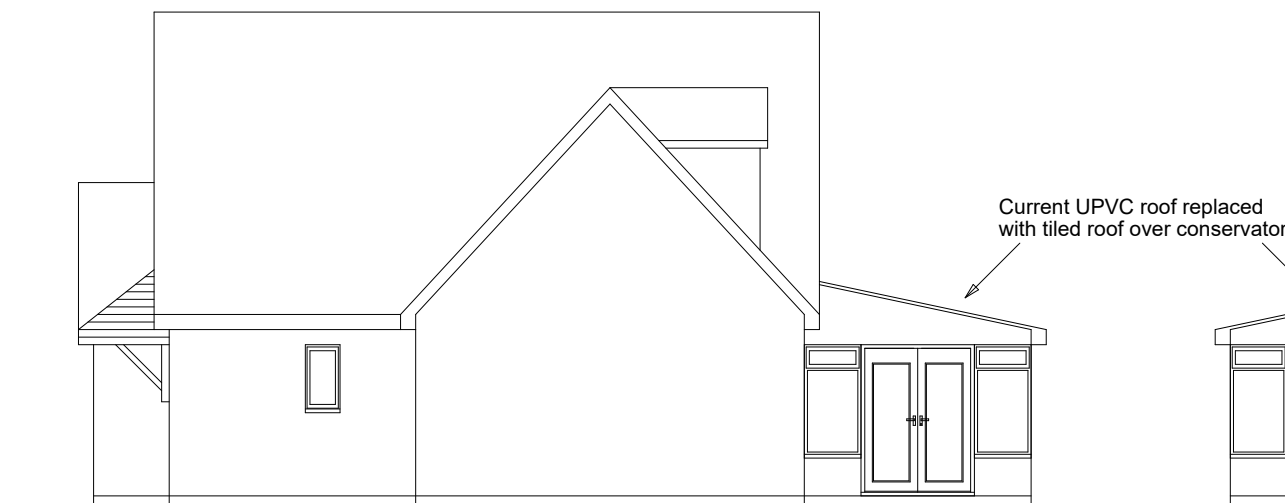

Proposed Side

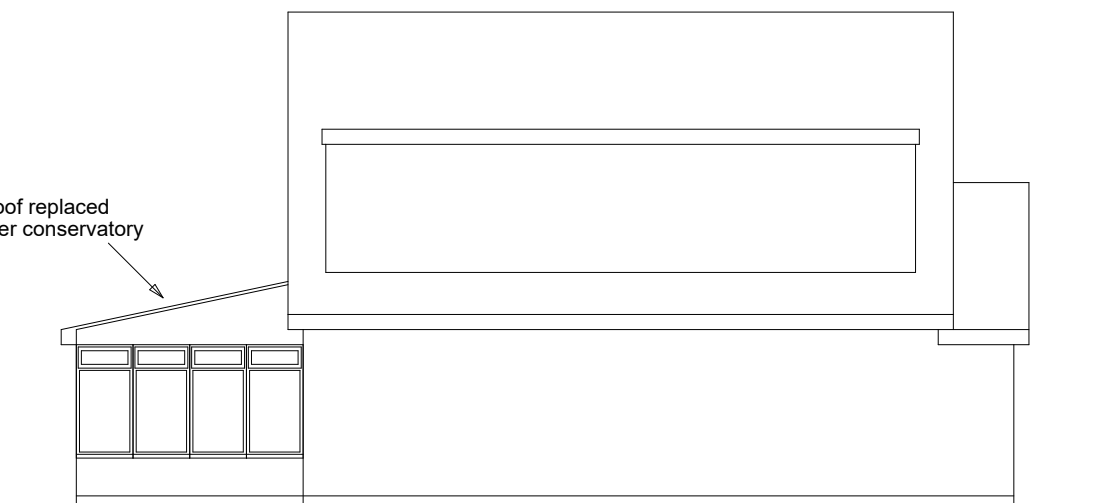

Proposed Side