


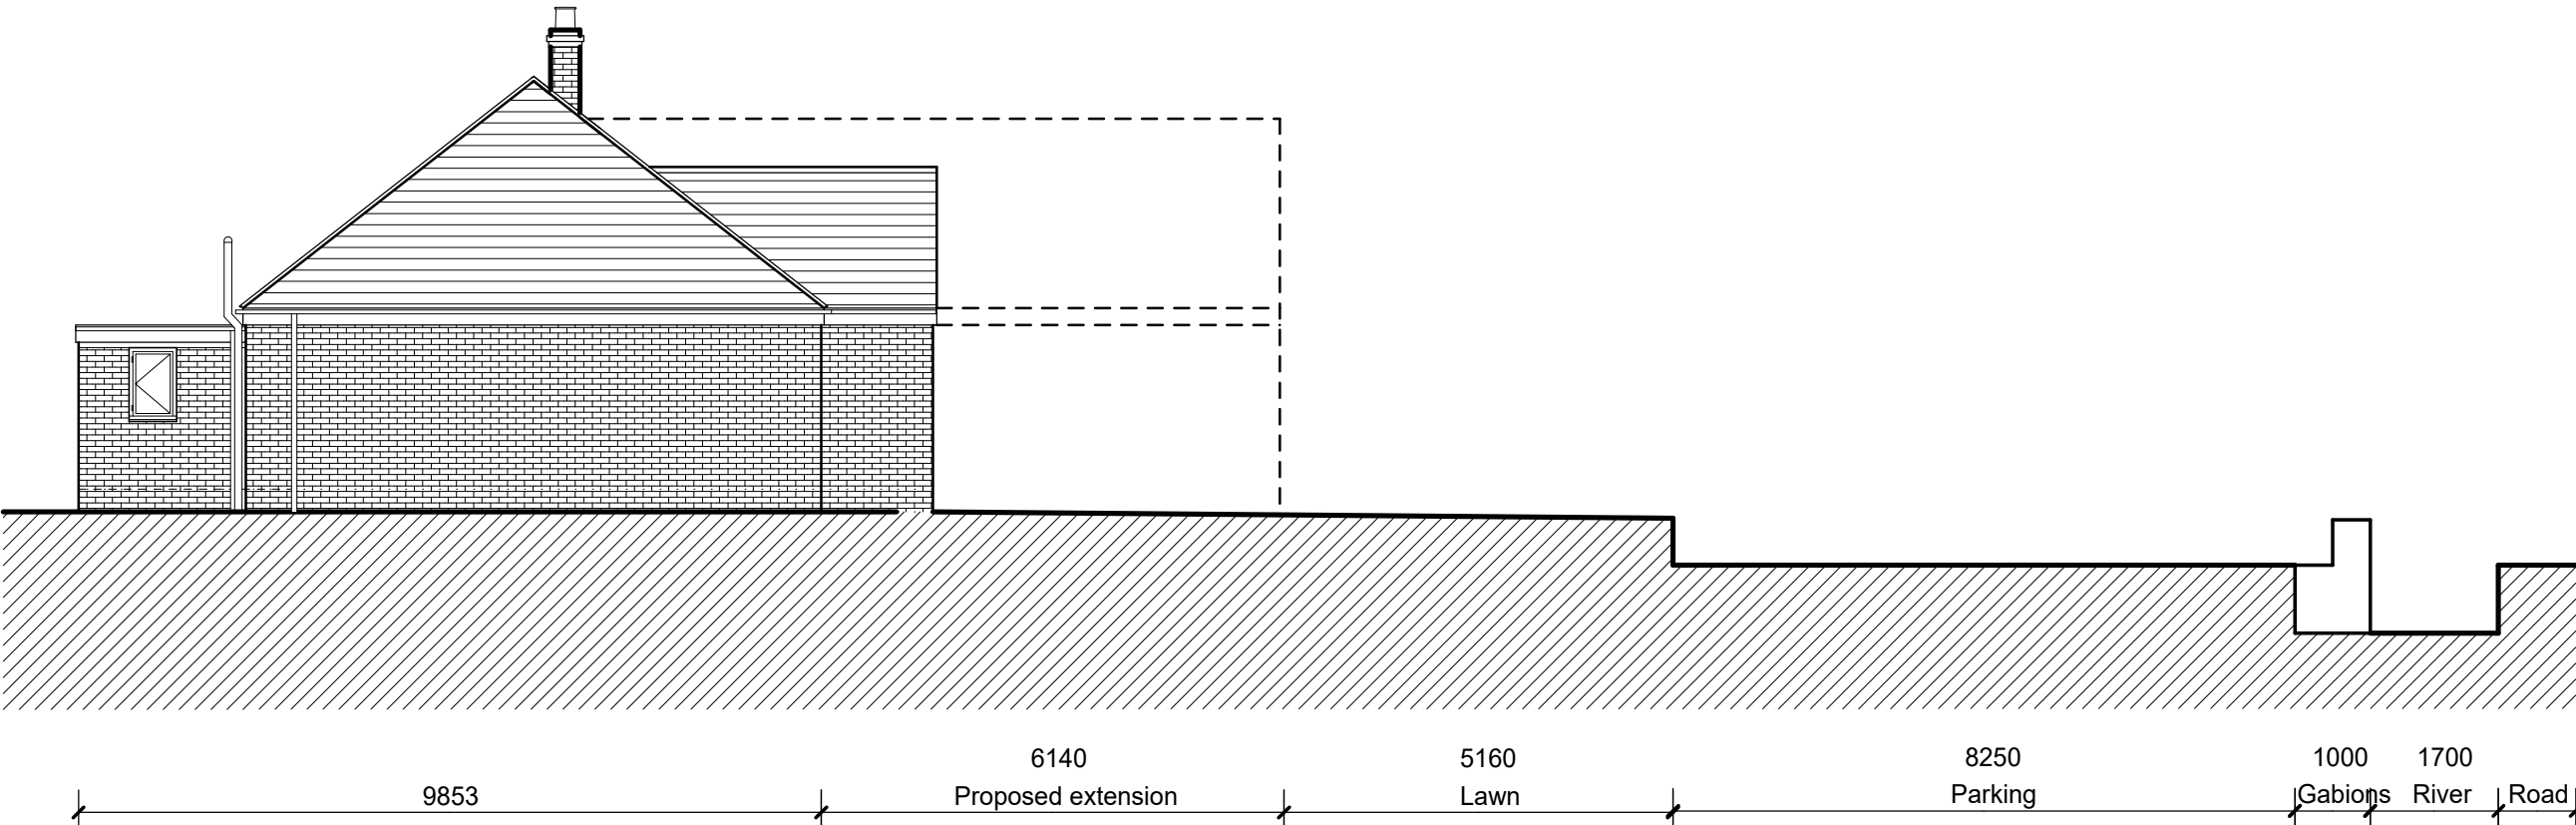

Brian Helps

M. C. Inst. C.E.S., F.G.B.C.

Building Design

Estimating

Quantity Surveying

Web: www.brianhelps.co.uk

Tel: 01355 520449 • Mob: 07802 956305

Email: brian@brianhelps.co.uk

Client:

Ms J Blencowe & Mr D Pike.

Haywood

Maddington Street

Shrewton

SP3 4JL.

Scale Bars:

Scale bar 1:100

Rev:	Description:	Date:
Status:		

Site:

Haywood, Maddington Street,
Shrewton. SP3 4JL

Drawing:

Site Section

Scale: A4	Date:	Drawn:
1:100	Mar 26	BGH
Project No:	Drawing No:	Revision:
1514/P/	08	.