


Planning

CLIENT
Mr & Mrs Slade

ADDRESS
5 Mead Villas
Box
SN13 8NJ

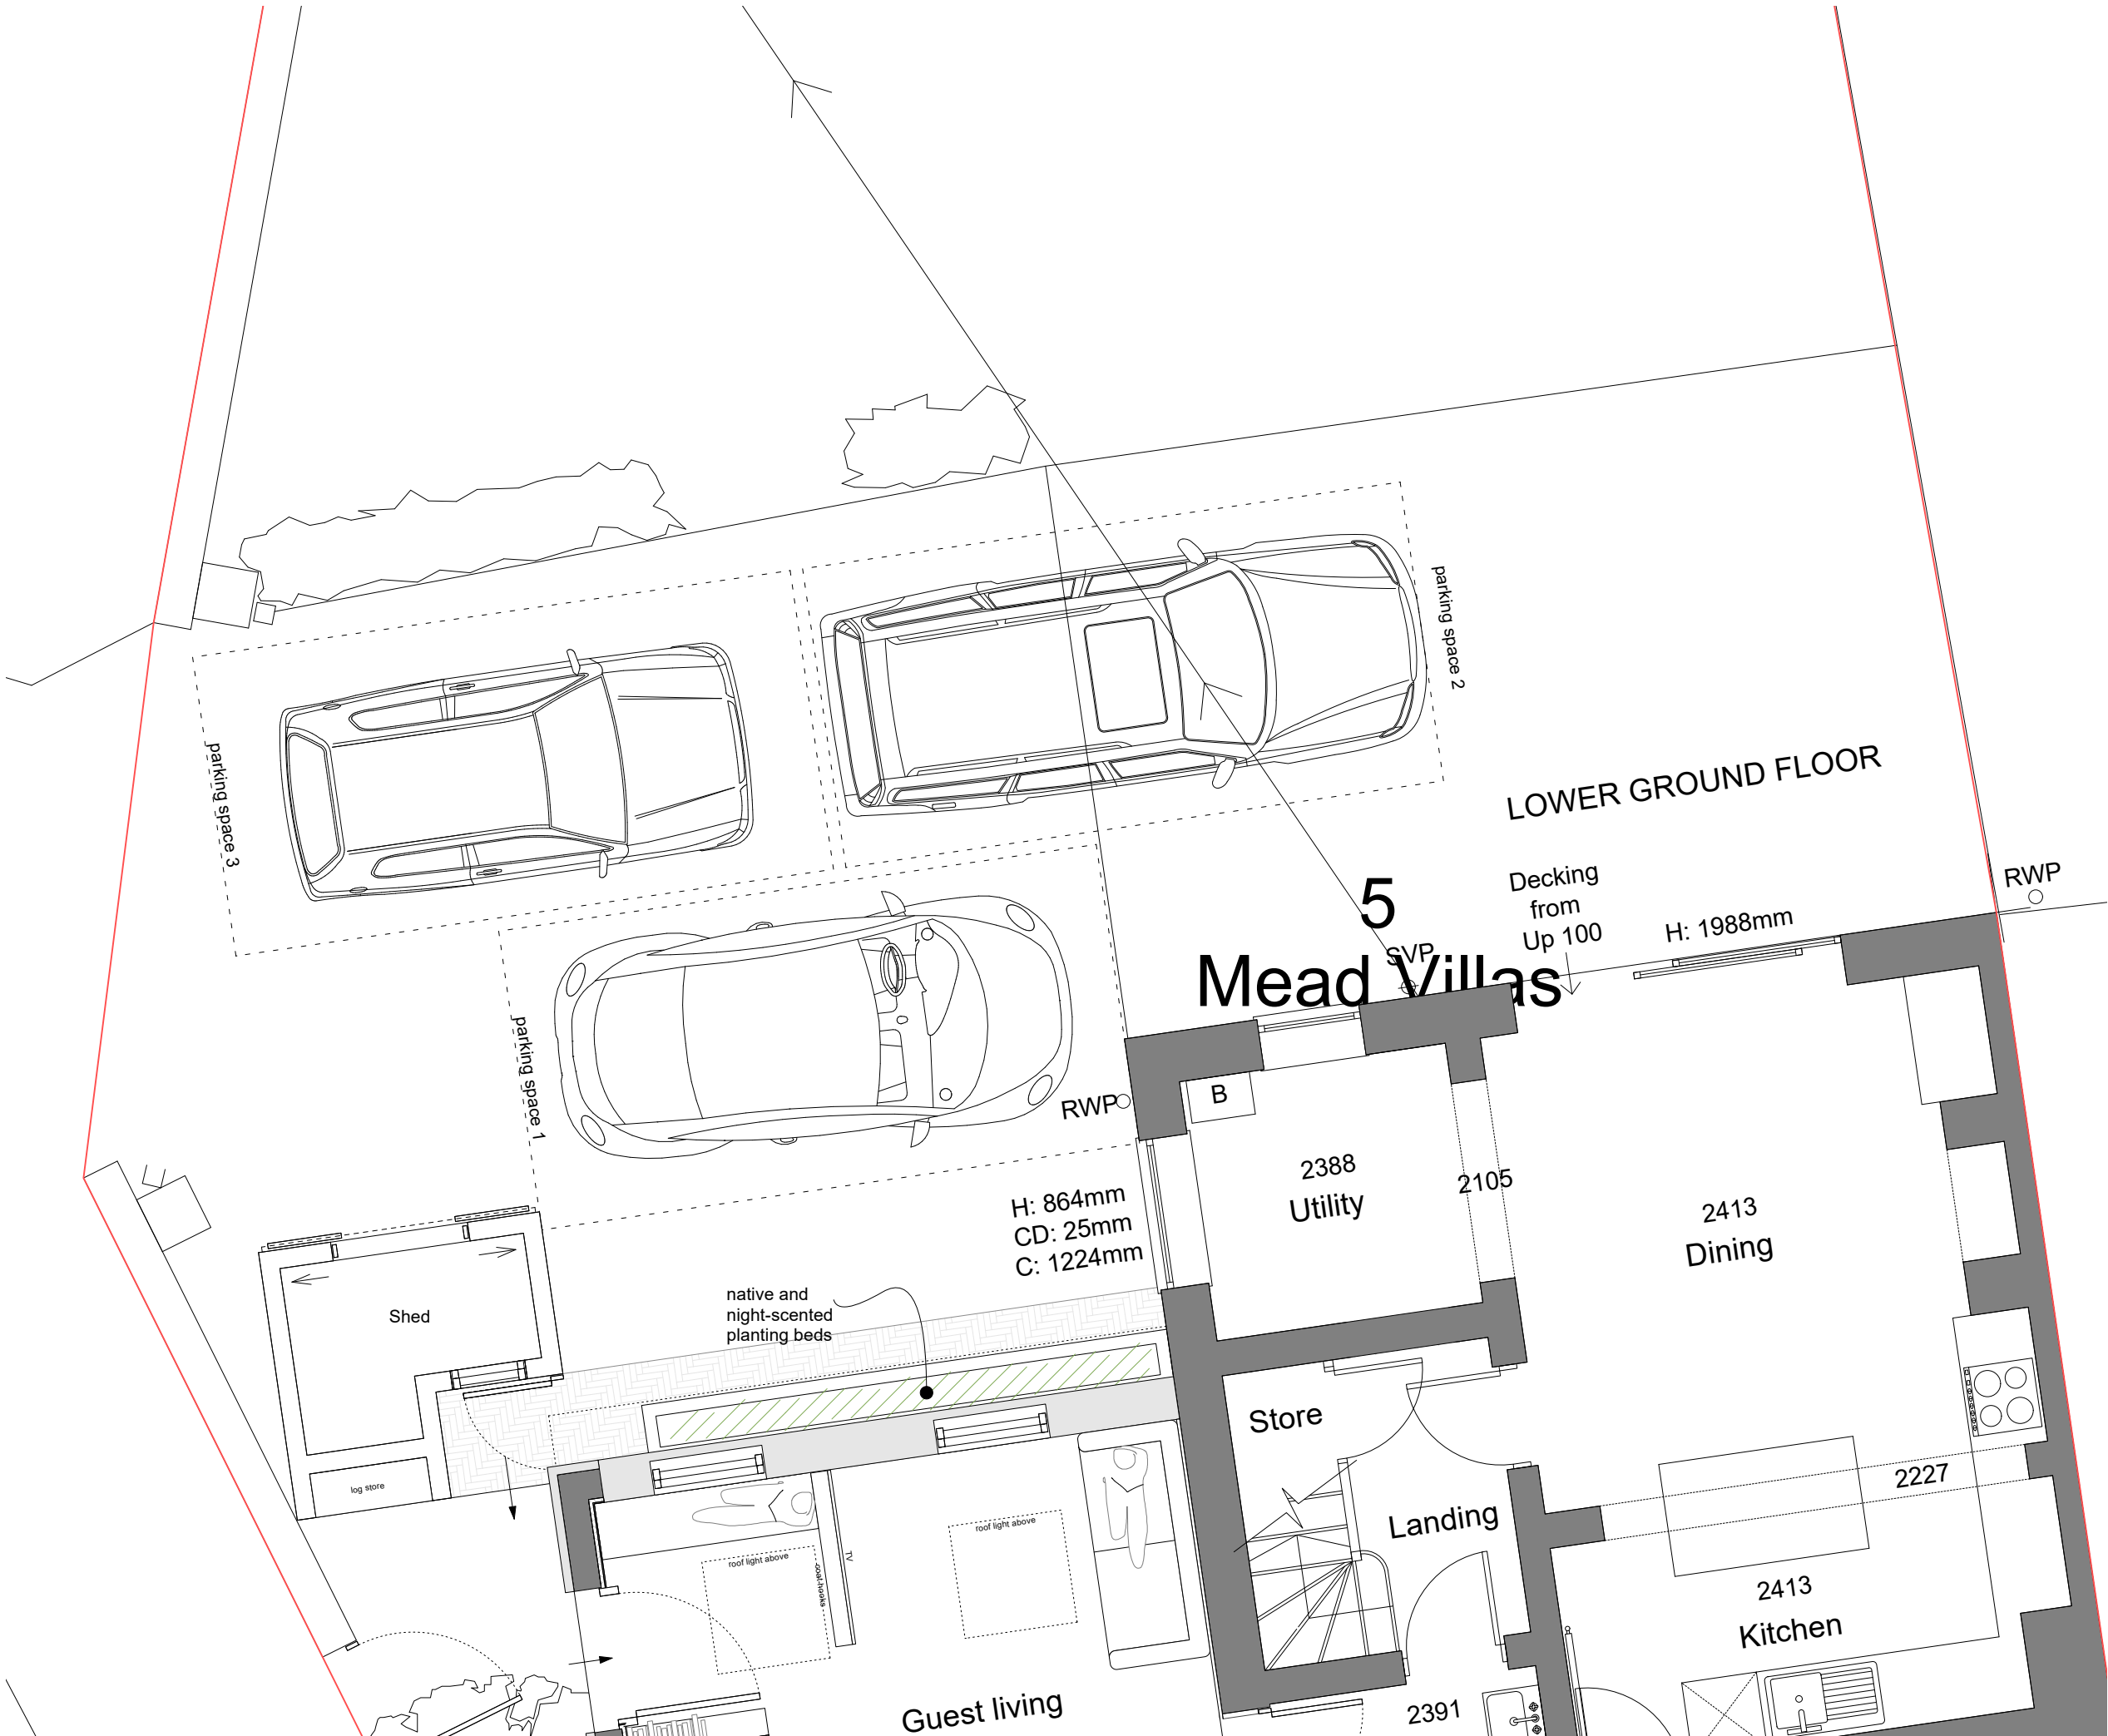

REV. BY DATE NOTES

050015002500 mm